

Highways and Streets as delineated accepted.
Approved and Declared the official plat of
the town of Portola


8/14/09

By order of the Board of Supervisors

August 14th 1909
W.M. Clawson Chairman
J.F. Treloar

Jacob Stephan
J.E. Dwyer

Filed for Record Aug. 17th 1909
W. M. Richards
Recorder

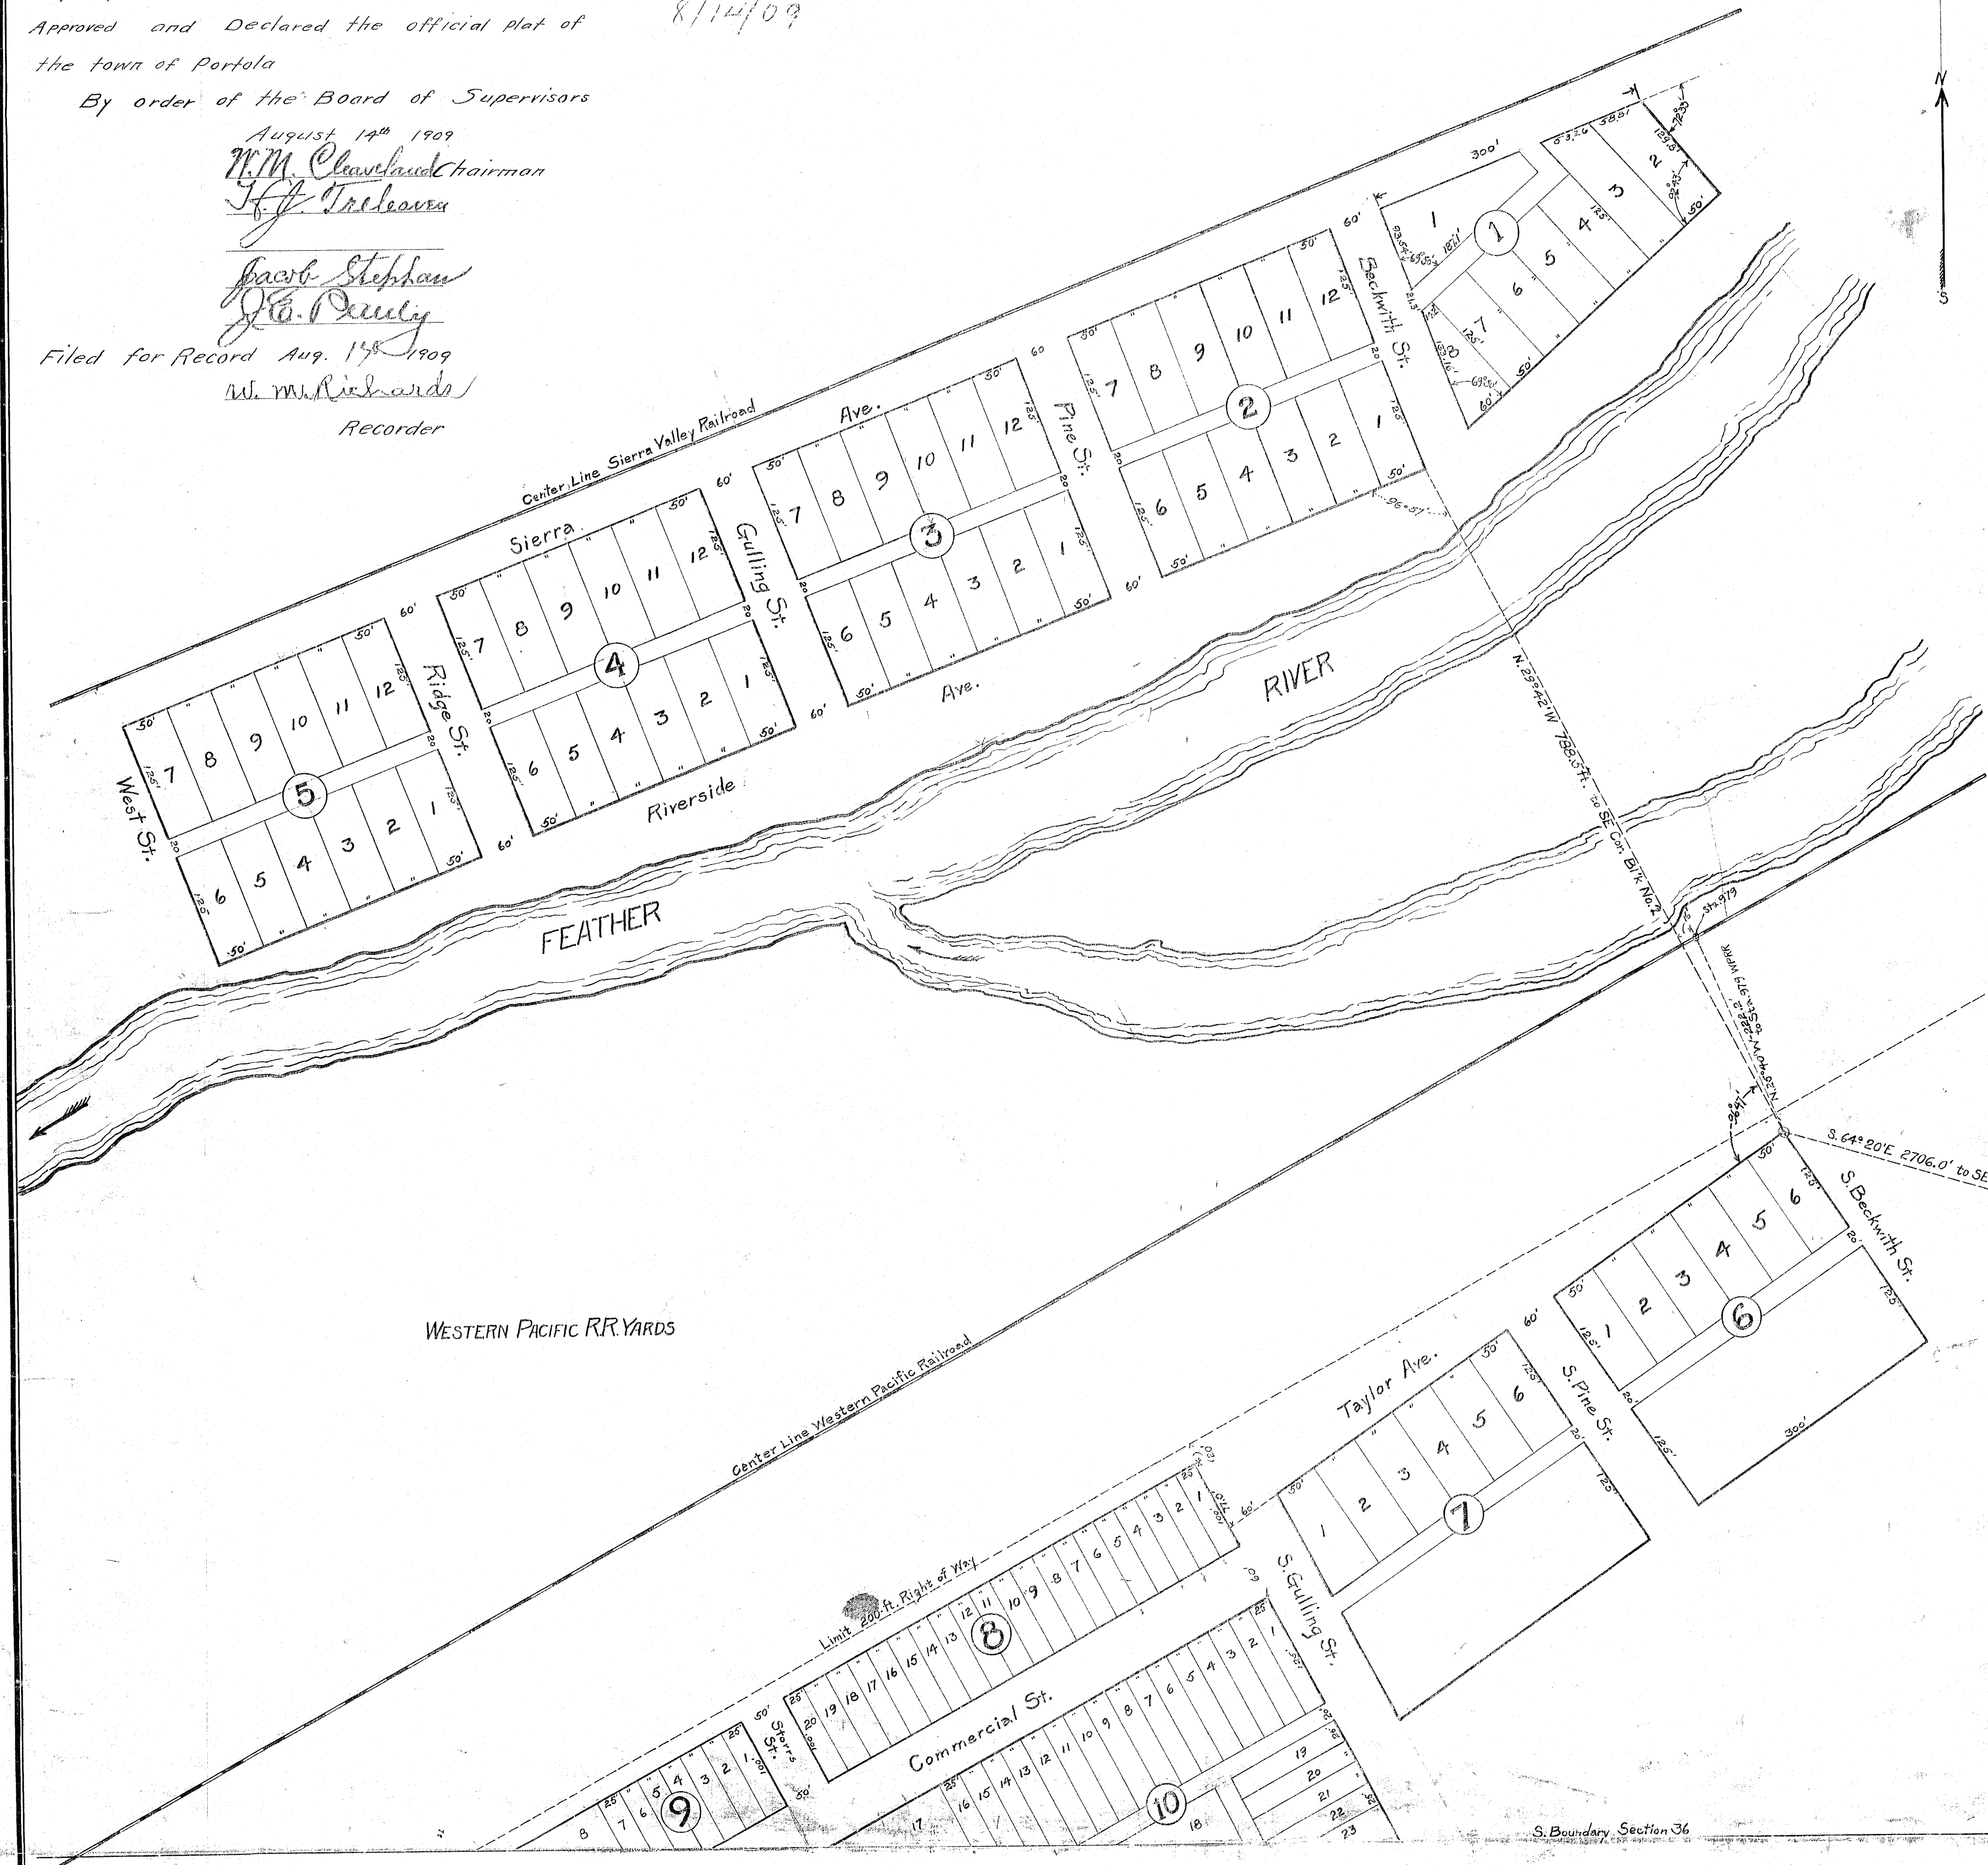

MAP OF PORTOLA TOWNSITE

PLUMAS COUNTY
CALIFORNIA

SCALE 1 IN.=100 FT.


STATE OF NEVADA } ss.
COUNTY OF WASHOE }
I, T.K. Stewart, being first duly sworn, depose and say that I am a civil engineer,
and in that capacity prepared the annexed plat of Portola Townsite in accordance with a
survey executed by me; and the same plat represents a true map of said survey.
Said land is situated in the West 1/2 of the SE 1/4 and the East 1/2 of the SW 1/4 of Section
36, Tp. 23 N, R. 13 E, MDB&M.

T.K. Stewart
Civil Engineer.

Subscribed and sworn to before me this 12th day of August, A.D. 1909.
Notary Public.


This is to certify that the Reno Mill & Lumber Company, a corporation duly organized and
existing under the laws of the State of Nevada, is the owner and proprietor of the entire
tract of land represented on this plat, and hereby consents to the making of this
plat and the dedication of the highways designated thereon to the public use, in ac-
cordance with the existing laws of the State of California.
In witness whereof, said corporation, by resolution of its Board of Directors,
has caused its President to sign its corporate name hereunto, and its Secretary to
affix its corporate seal, this 12th day of August, A.D. 1909.

Attest: Charles Gulling, Secretary.
Reno Mill & Lumber Company
Jack Henry, Vice President.

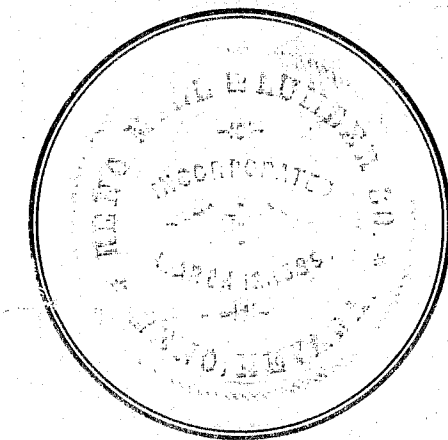

STATE OF NEVADA } ss.
COUNTY OF WASHOE }
On this 12th day of August, A.D. 1909, person-
ally appeared before me, Fred Stadtmüller, a Notary Pub-
lic in and for said Washoe County, Charles Gulling, known to
me to be the Secretary of the corporation that executed
the foregoing instrument, and upon oath said deponent that
he is the officer of said corporation as above designated;
that he is acquainted with the seal of said corporation and that
the seal affixed to said instrument is the corporate seal
of said corporation; that the signatures to said instrument
were made by officers of said corporation as indicated
after said signatures; and that the said corporation exe-
cuted the said instrument freely and voluntarily and
for the uses and purposes therein mentioned.
In Witness whereof, I have hereunto set my hand and
affixed my Official Seal at my office in the County
of Washoe, the day and year in this certificate first
above written.

Fred Stadtmüller
Notary Public
in and for the
County of Washoe
State of Nevada

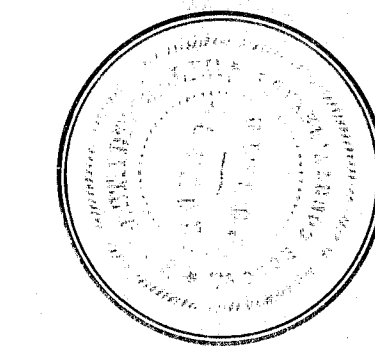

I, H.P. McBeth, auditor of the County of Plumas, State
of California, do hereby certify that there are no
liens for unpaid State, County, Municipal or
other taxes, except taxes not yet payable against said
tract or sub-division of land or any part thereof.

H.P. McBeth
Auditor
Plumas Co. Cal.