


Compromise Line between the Plumas Lumber Co and W. H. Lakin.

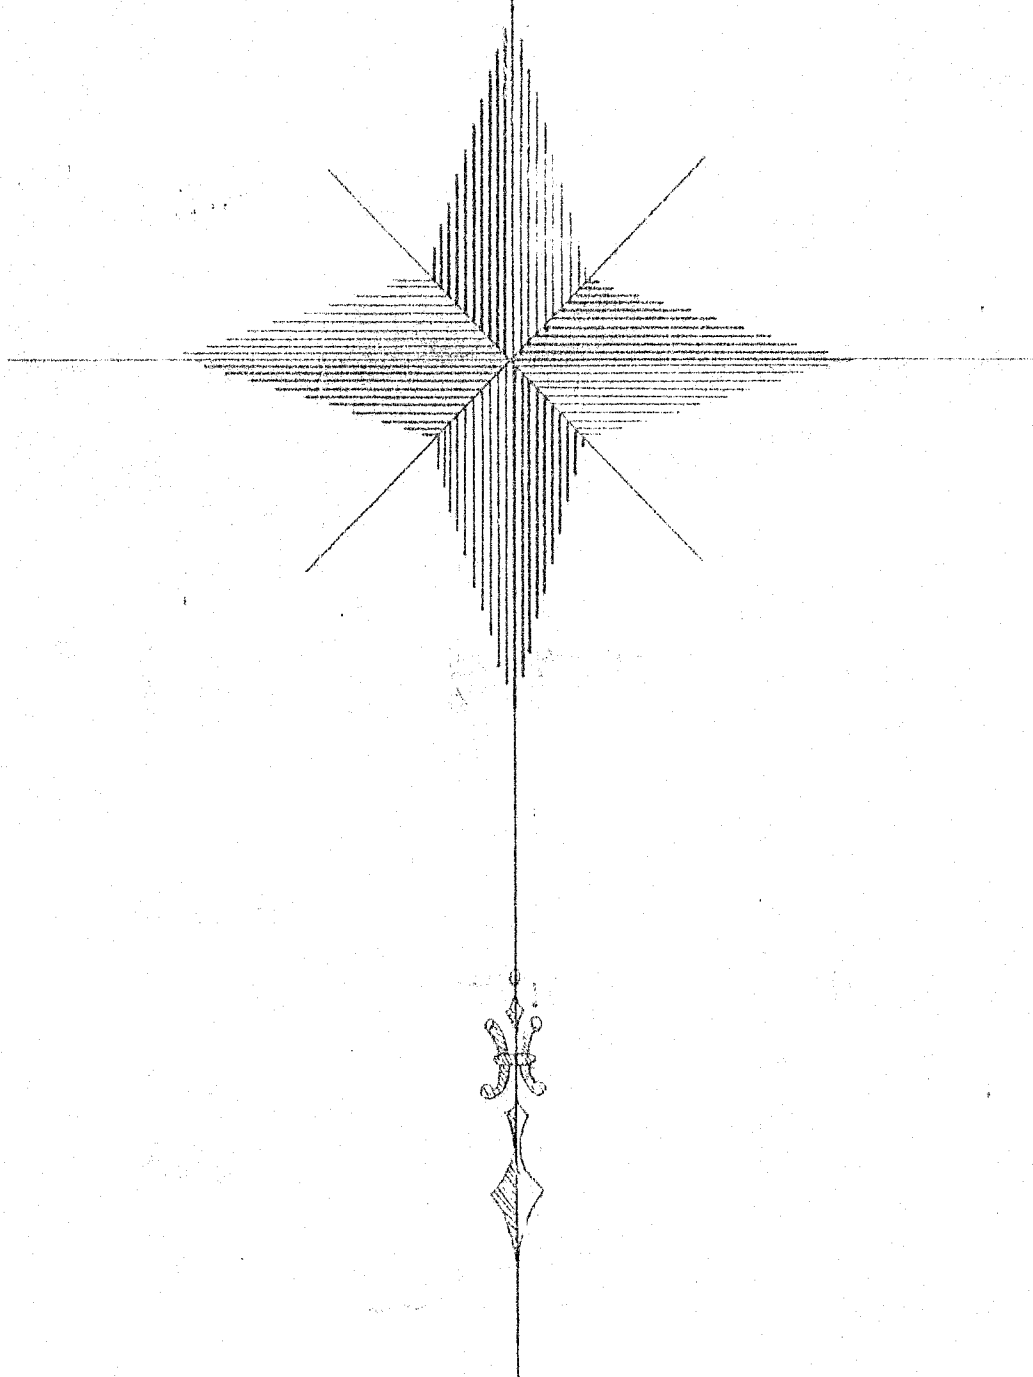

Map of

JOHNSVILLE


PLUMAS COUNTY, CAL.

Being that portion of the town embraced within the boundary of Loc. No. 44 T. 22 N. R. 11 E. M. D. M. or M. L. and north Quartz Mtn.

Surveyed April 1889

by Wm. H. Hazlett, C. E.

Scale 50 Feet to One Inch

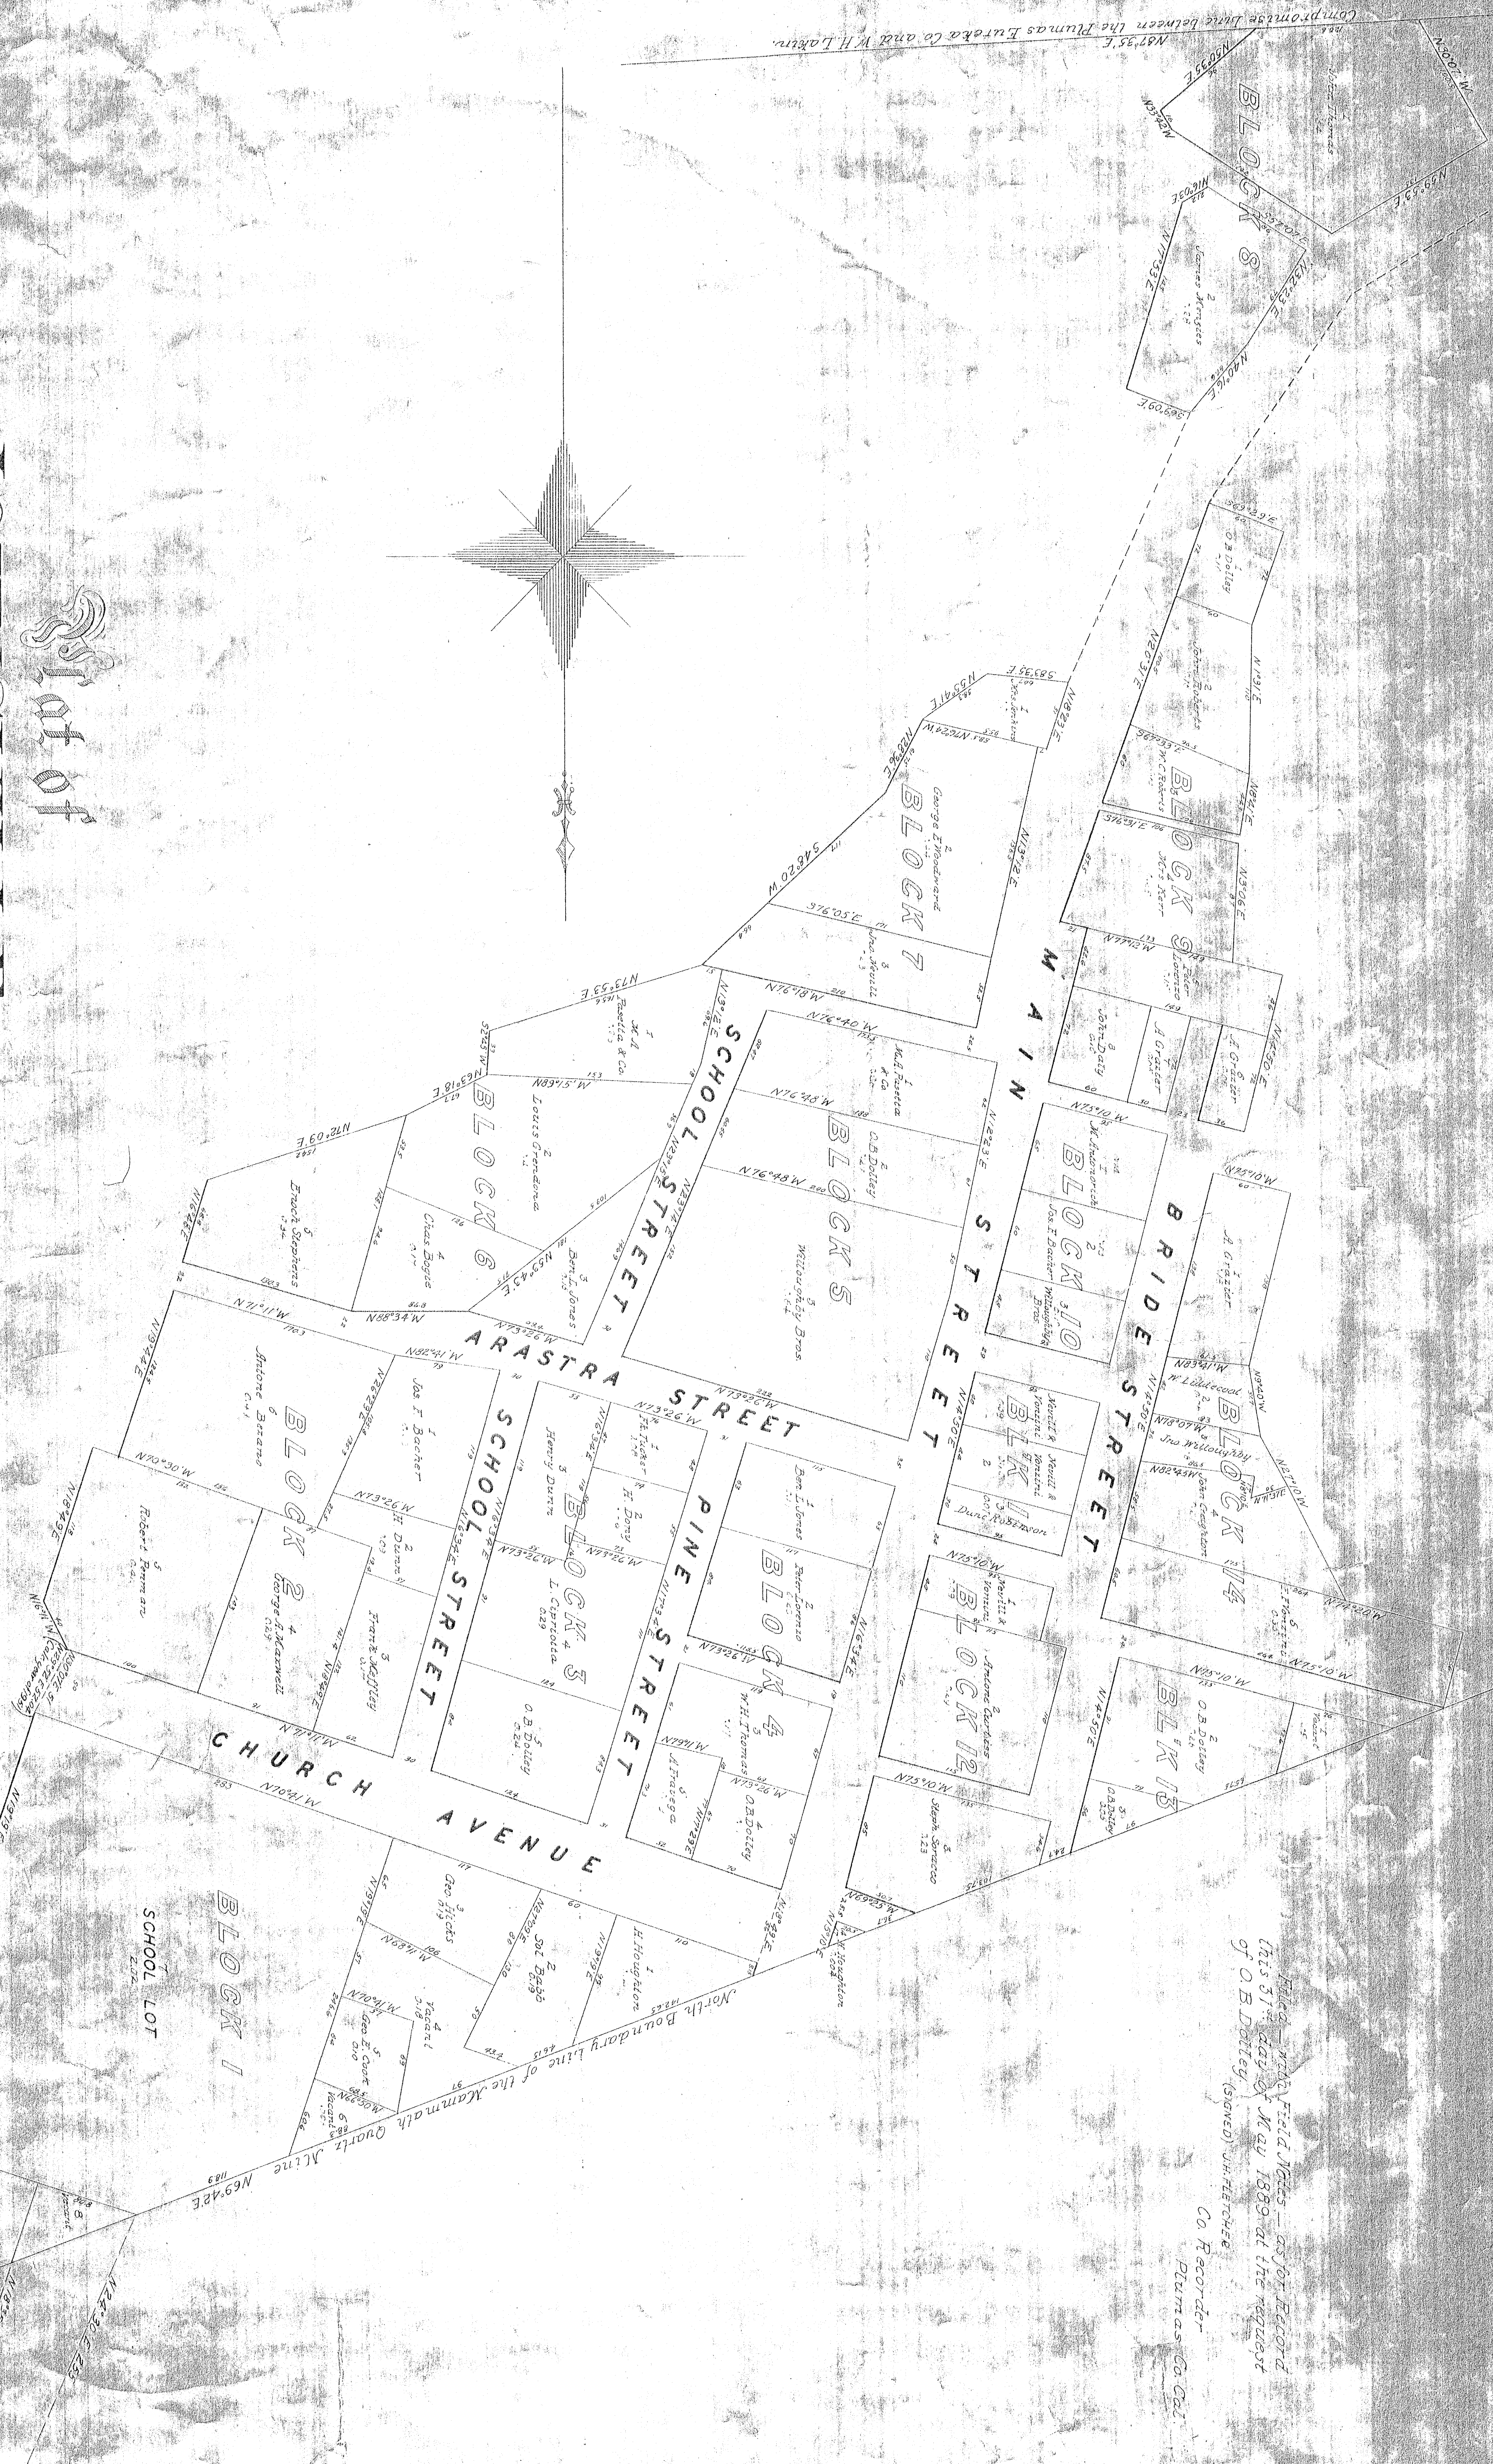

Note: Figures on Blocks are subject to future correction. The title of the Loc. No. 44 T. 22 N. R. 11 E. M. D. M. or M. L. is subject to future correction.

I, Wm. H. Hazlett, County Surveyor of the County of Plumas, State of California, hereby certify that this is a true copy of all the lots & blocks & distances as shown on the original map filed for Record and the copies are as shown on the original map, prepared by A. H. Hazlett Jan 19, 1951

Filed with Field Notes - as per Record this 31st day of May 1889 at the request of O. B. Dotter (Signed) J. H. Fitcher

Co Recorder Plumas Co. Cal.

22

22