


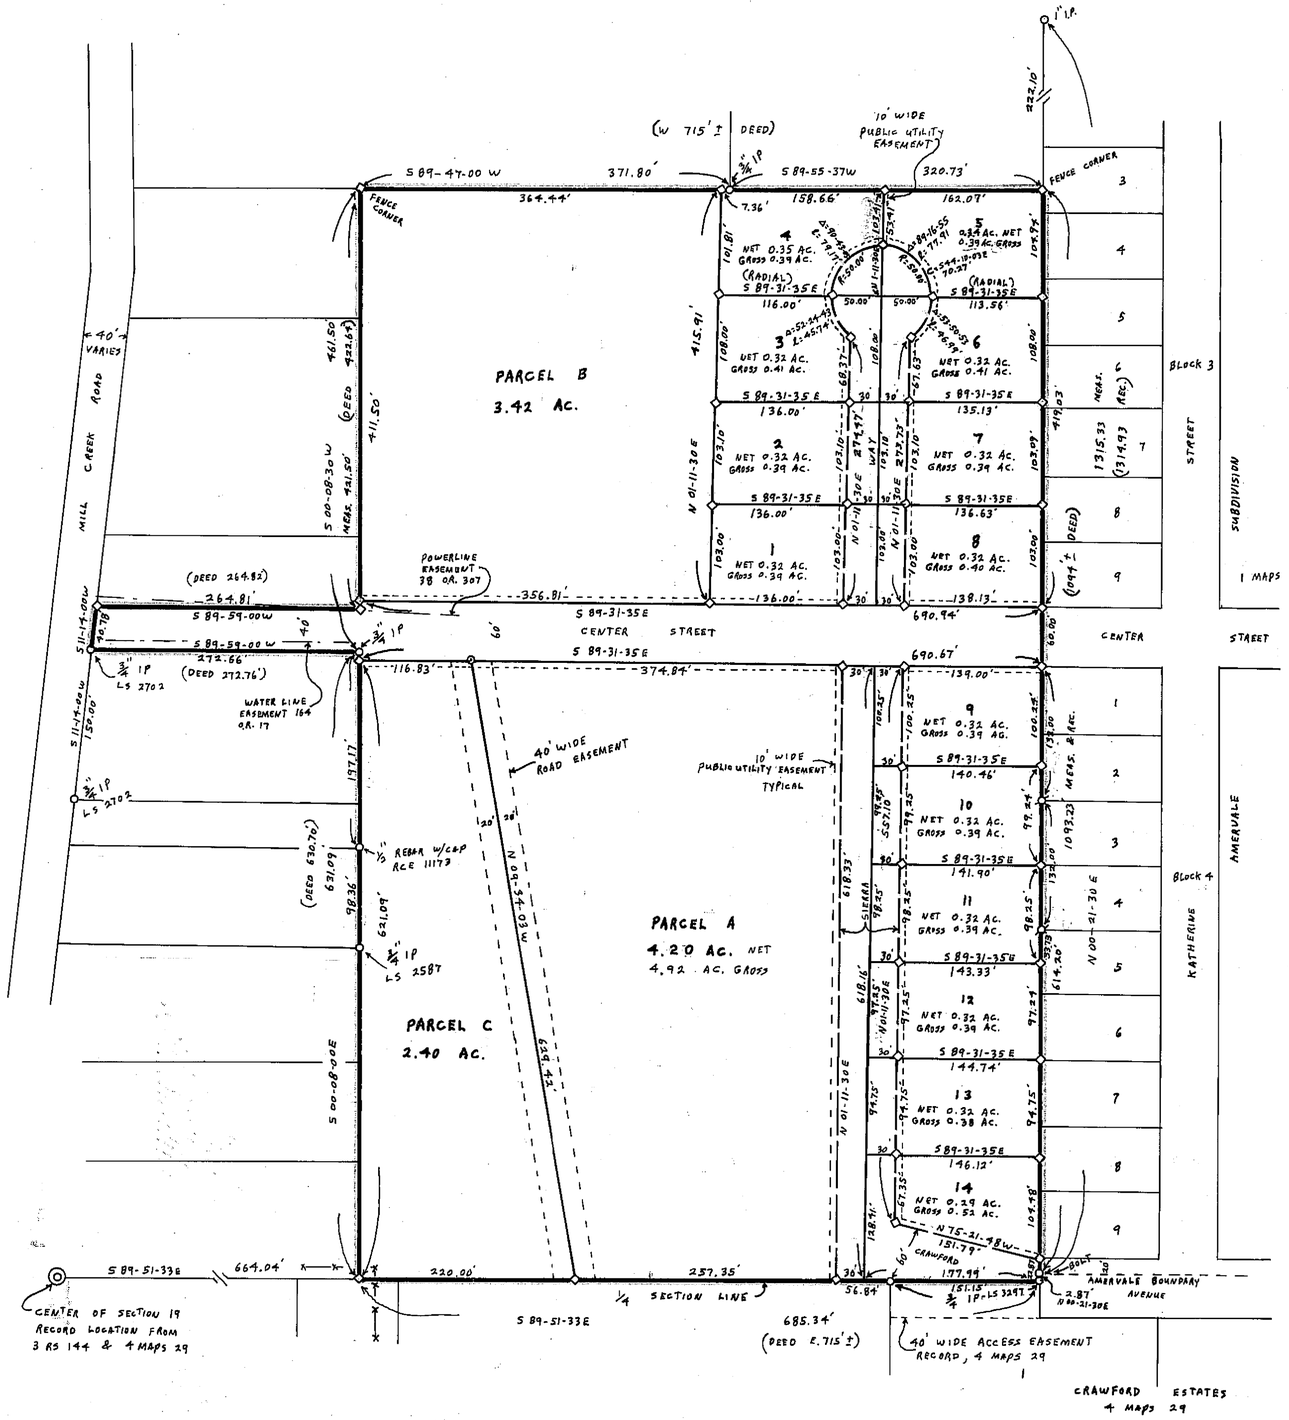


LOCATION MAP NO SCALE

NOTES

BASIS OF BEARING IS TAKEN FROM THAT CERTAIN MAP FILED IN BOOK 4 OF MAPS AT PAGE 29, PLUMAS COUNTY RECORDS.

DEED REFERENCE 228 O.R. 428

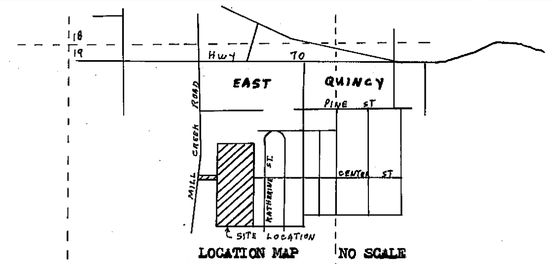LEGEND

| | |
|---|---|
| FOUND MONUMENT AS DESCRIBED HEREON | ○ |
| FOUND 3/4" IP TAGGED RCE 11173 | ⊠ |
| SET 1/2" IP TAGGED LS 3297 | ◇ |
| COMPUTED CORNER LOCATION | ⊙ |
| RECORD CENTER 1/4 SECTION CORNER FROM 3 RS 144 | ◎ |

SCALE: 1" = 100'

# SIERRA GROVE

SUBDIVISION

PORTION OF SECTION 19, T. 24N., R. 10E., MDM

PLUMAS COUNTY, CALIFORNIA APRIL 1976

OWNER: RUTH P. BOYLE

GERALD C. HENDERSON
LICENSED LAND SURVEYOR
P. O. BOX 13
PORTOLA, CALIFORNIA

SHEET 2 OF 2 SHEETS