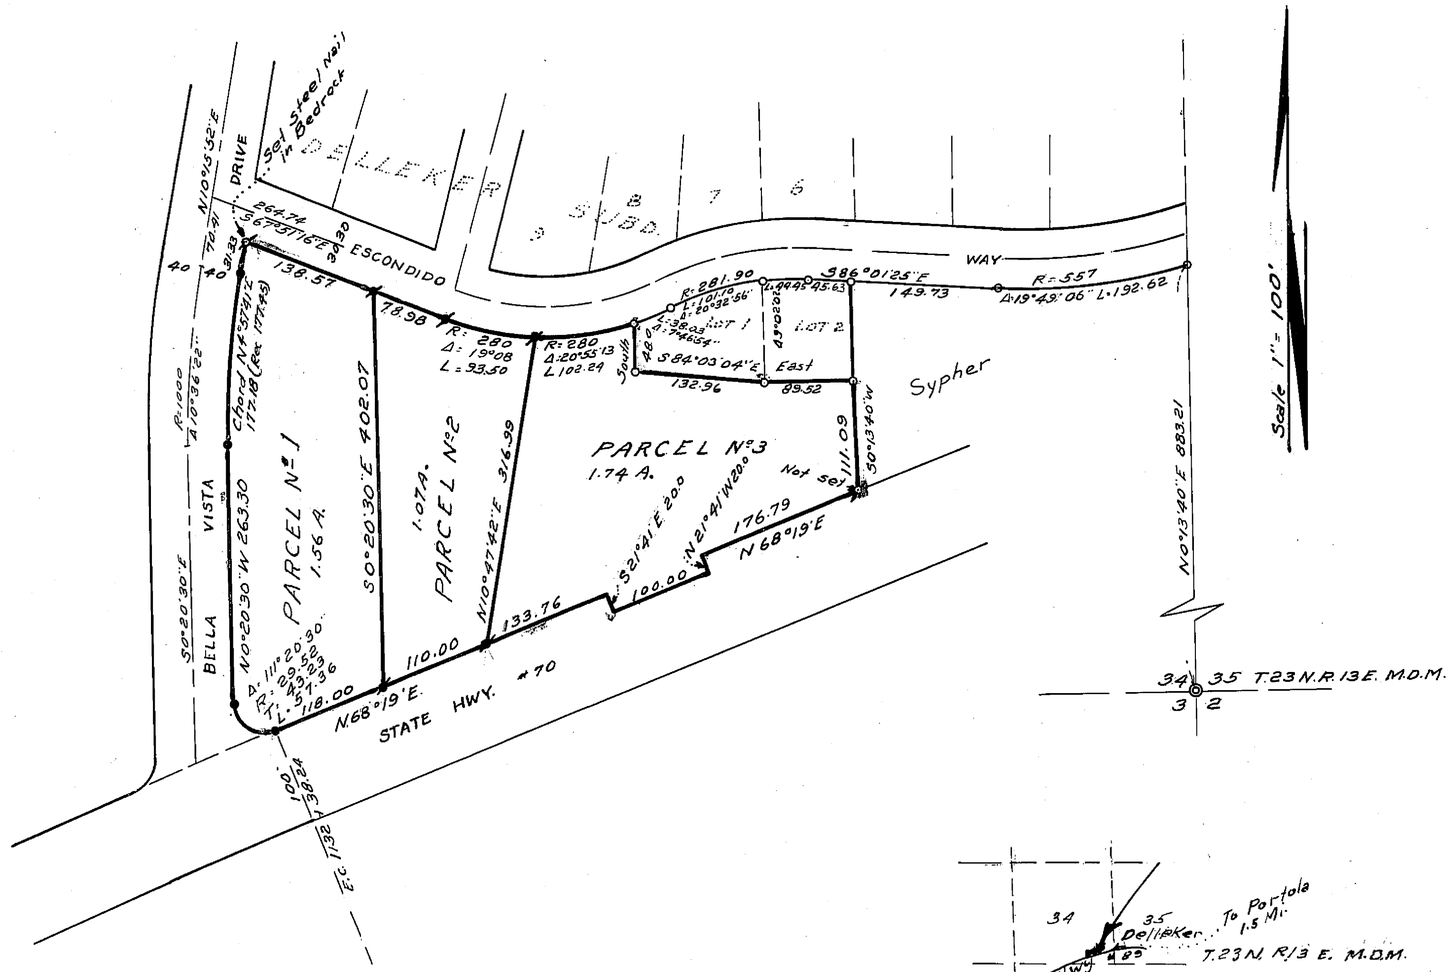

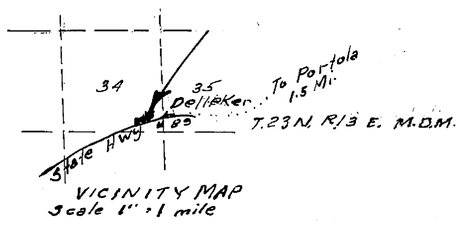

SURVEYOR'S CERTIFICATE

This map was prepared by me or under my direction (and is based upon a field survey) in conformance with the requirements of the Subdivision Map Act at the request of Carl Welch June, 1969. I hereby certify that it conforms to the approved tentative map and the conditions of approval thereof, that all provisions of applicable State Law and local ordinances have been complied with

Marcus J. McBeen sr.
Marcus J. McBeen sr. L.S. #2702

COUNTY SURVEYOR'S CERTIFICATE

This map has been examined this 8th day of Sept. 1969 for conformance with the requirements of Sect. 11575 of the Subdivision Map Act

Darrell P. Payne
Darrell P. Payne R.C.E. 8596
Plumas County Surveyor

RECORDER'S CERTIFICATE

Filed this 8th day of Sept 1969 at 4:10 P M. in Book 2 of Parcel Maps at page 92 at the request of Marcus. J. McBeen sr.

5.00

Ida Hogan Gronvold
Ida Hogan Gronvold
Plumas County Recorder

LEGEND

- ● 3/4" I. pipe found
- ⊗ 3/4" x 18" I. pipe set tag #2702
- o Corners as shown Delleker Subd.
- Ø Other corners as noted

Basis of Bearings is East line of Bella Vista Drive - Delleker Subd.

PARCEL MAP

PORTION OF SEC. 34 T.23 N. R.13 E. M.D.M.

Owners: Carl Welch
Upper Feather River Properties
Jim Hand

Surveyor: Marcus J. McBeen sr.
Greenville, Calif.
Aug. 1969

2 PM 92
Book 2
Pg 92