



SCALE: 1" = 100'

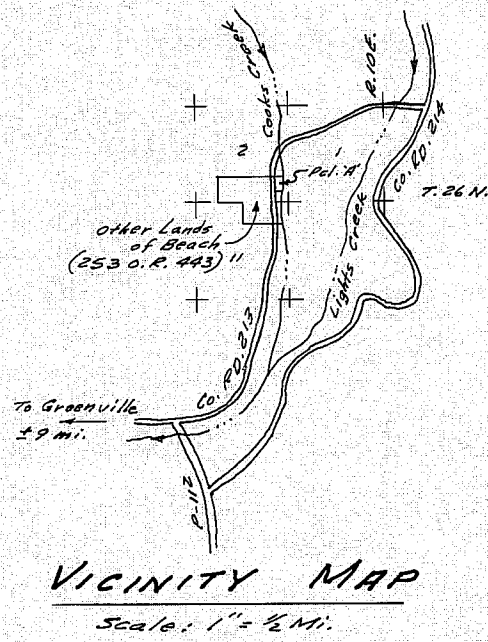

- LEGEND**
- Set 3/8" rebar capped L.S. 3202 (Except as noted)
 - Find corner as noted.

To find 3/8" bar in st. md. - Accepted for 1/4 cor. & tagged L.S. 3202. - Tag L.S. 3202 in 24" color snag N 56° 45' E (No evidence find of G.L.O. & T.S.)

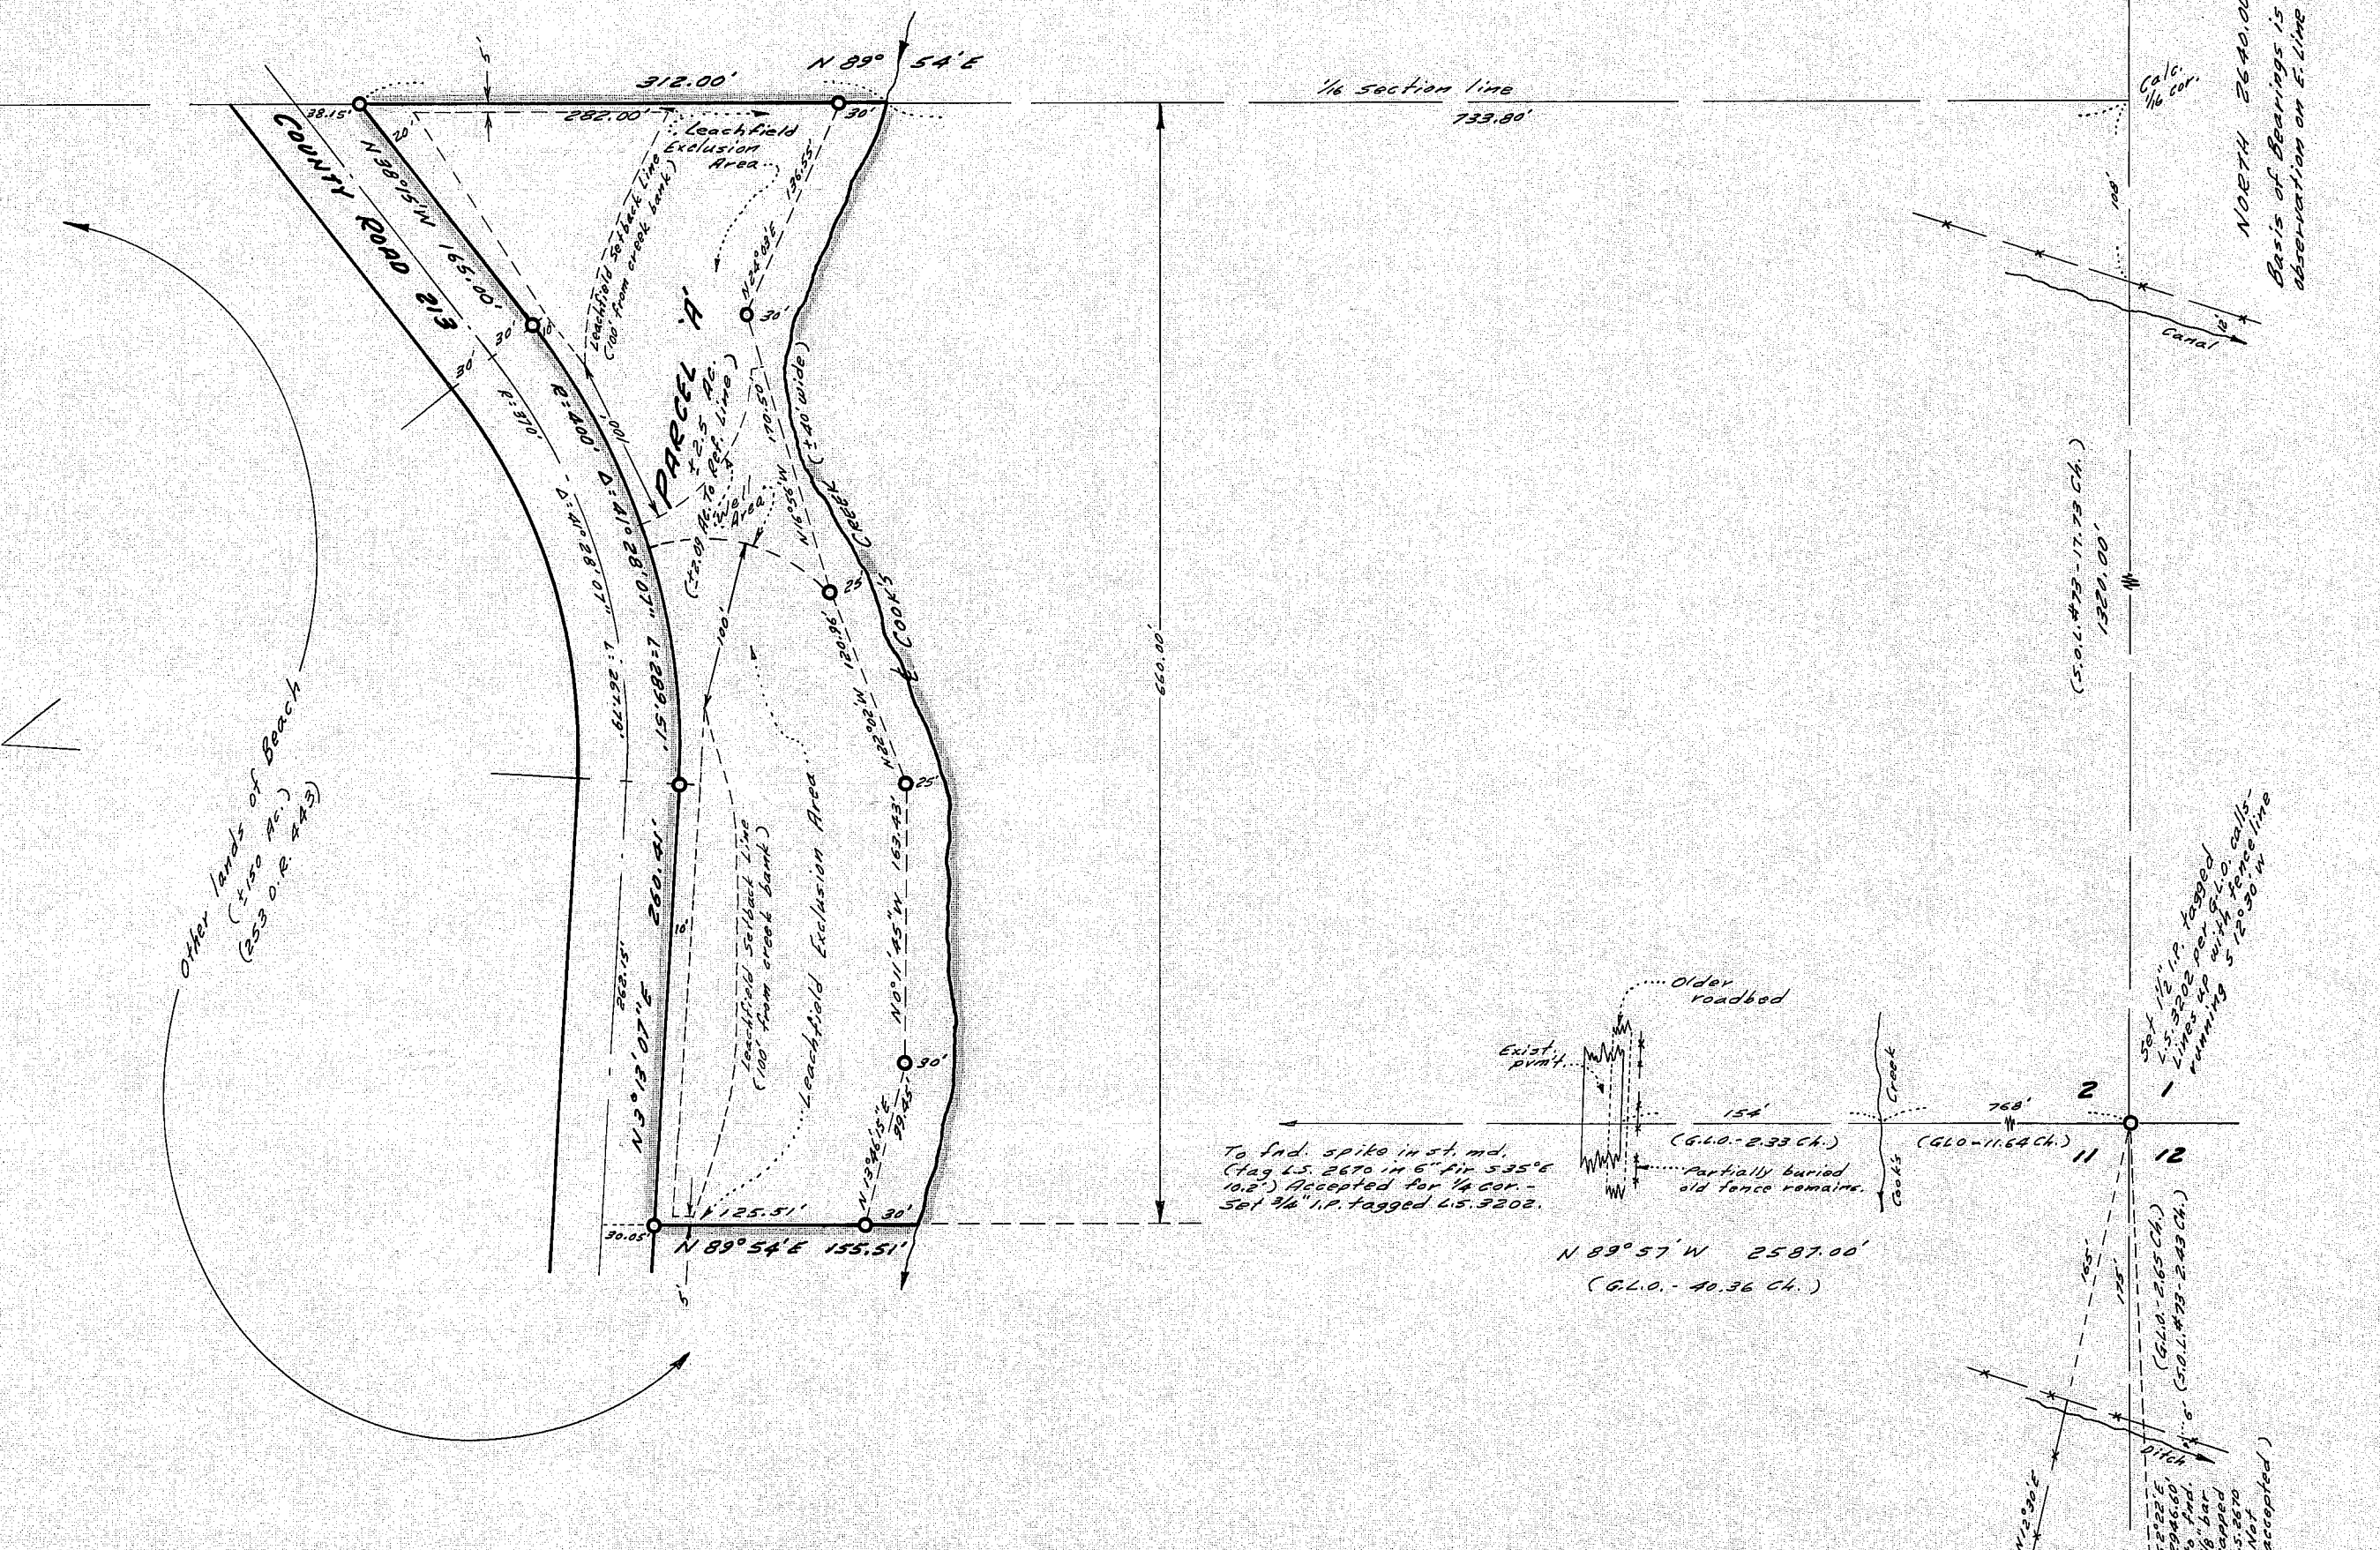

SURVEYOR'S CERTIFICATE:
This map was prepared under my direction and is based upon a field survey in conformance with the requirements of the Subdivision Map Act at the request of David H. Beach on 4/20/79. I hereby state that the parcel map procedures of the local agency have been complied with and that this parcel map conforms to the approved tentative map and the conditions of approval thereof which were required to be fulfilled prior to the filing of the parcel map.

Paul E. Simpson
Paul E. Simpson, Licensed Land Surveyor No. 3202.

COUNTY ENGINEER'S CERTIFICATE:
This map conforms with the requirements of the Subdivision Map Act and local ordinance.
Dated: 4-26-79

Lawrence J. Brock
Lawrence J. Brock, RCE 13528, County Engineer

TAX COLLECTOR'S CERTIFICATE:
I, Tax Collector of the County of Plumas, State of California, do hereby certify that there are no tax liens against the Parcels, as shown hereon, for unpaid county, municipal or local taxes or special assessments collected as taxes, except taxes or assessments which are a lien but not yet payable are estimated to be in the amount of \$1335.00.

Lisa Alexander
Lisa Alexander, County Tax Collector

RECORDER'S CERTIFICATE:
Filed this 26th day of April, 1979 at 3:46 P.M. in Book 6 of Parcel Maps at page 137 at the request of the County Engineer.
Fee: \$5.00 File No. 8279
Raynelle Staten, Plumas County Recorder

by: Debbie Andrews
Deputy

OWNERSHIP STATEMENT:
A letter of ownership is on file with the County Engineer. The letter was signed by David H. Beach et. al. and stated that they consent to the preparation and recording of this map, and that they are the only persons whose consent is required to pass title to said land. The letter was dated 2-15-79.

PARCEL MAP FOR
DAVID H. BEACH et. al.

PORTION OF SEC. 2, T.26N., R.10E., M.D.B. & M.
PLUMAS COUNTY, CALIFORNIA

SCALE: 1" = 100'

PAUL E. SIMPSON, & ASSOCIATES, ENGINEERING-PLANNING-SURVEYING
L.S. 3202, 45 50. 800P ST., SUSANVILLE, CALIFORNIA

Sheet 1 of 1

Road Easement
307 OR 189

13.125, p.3

78-84