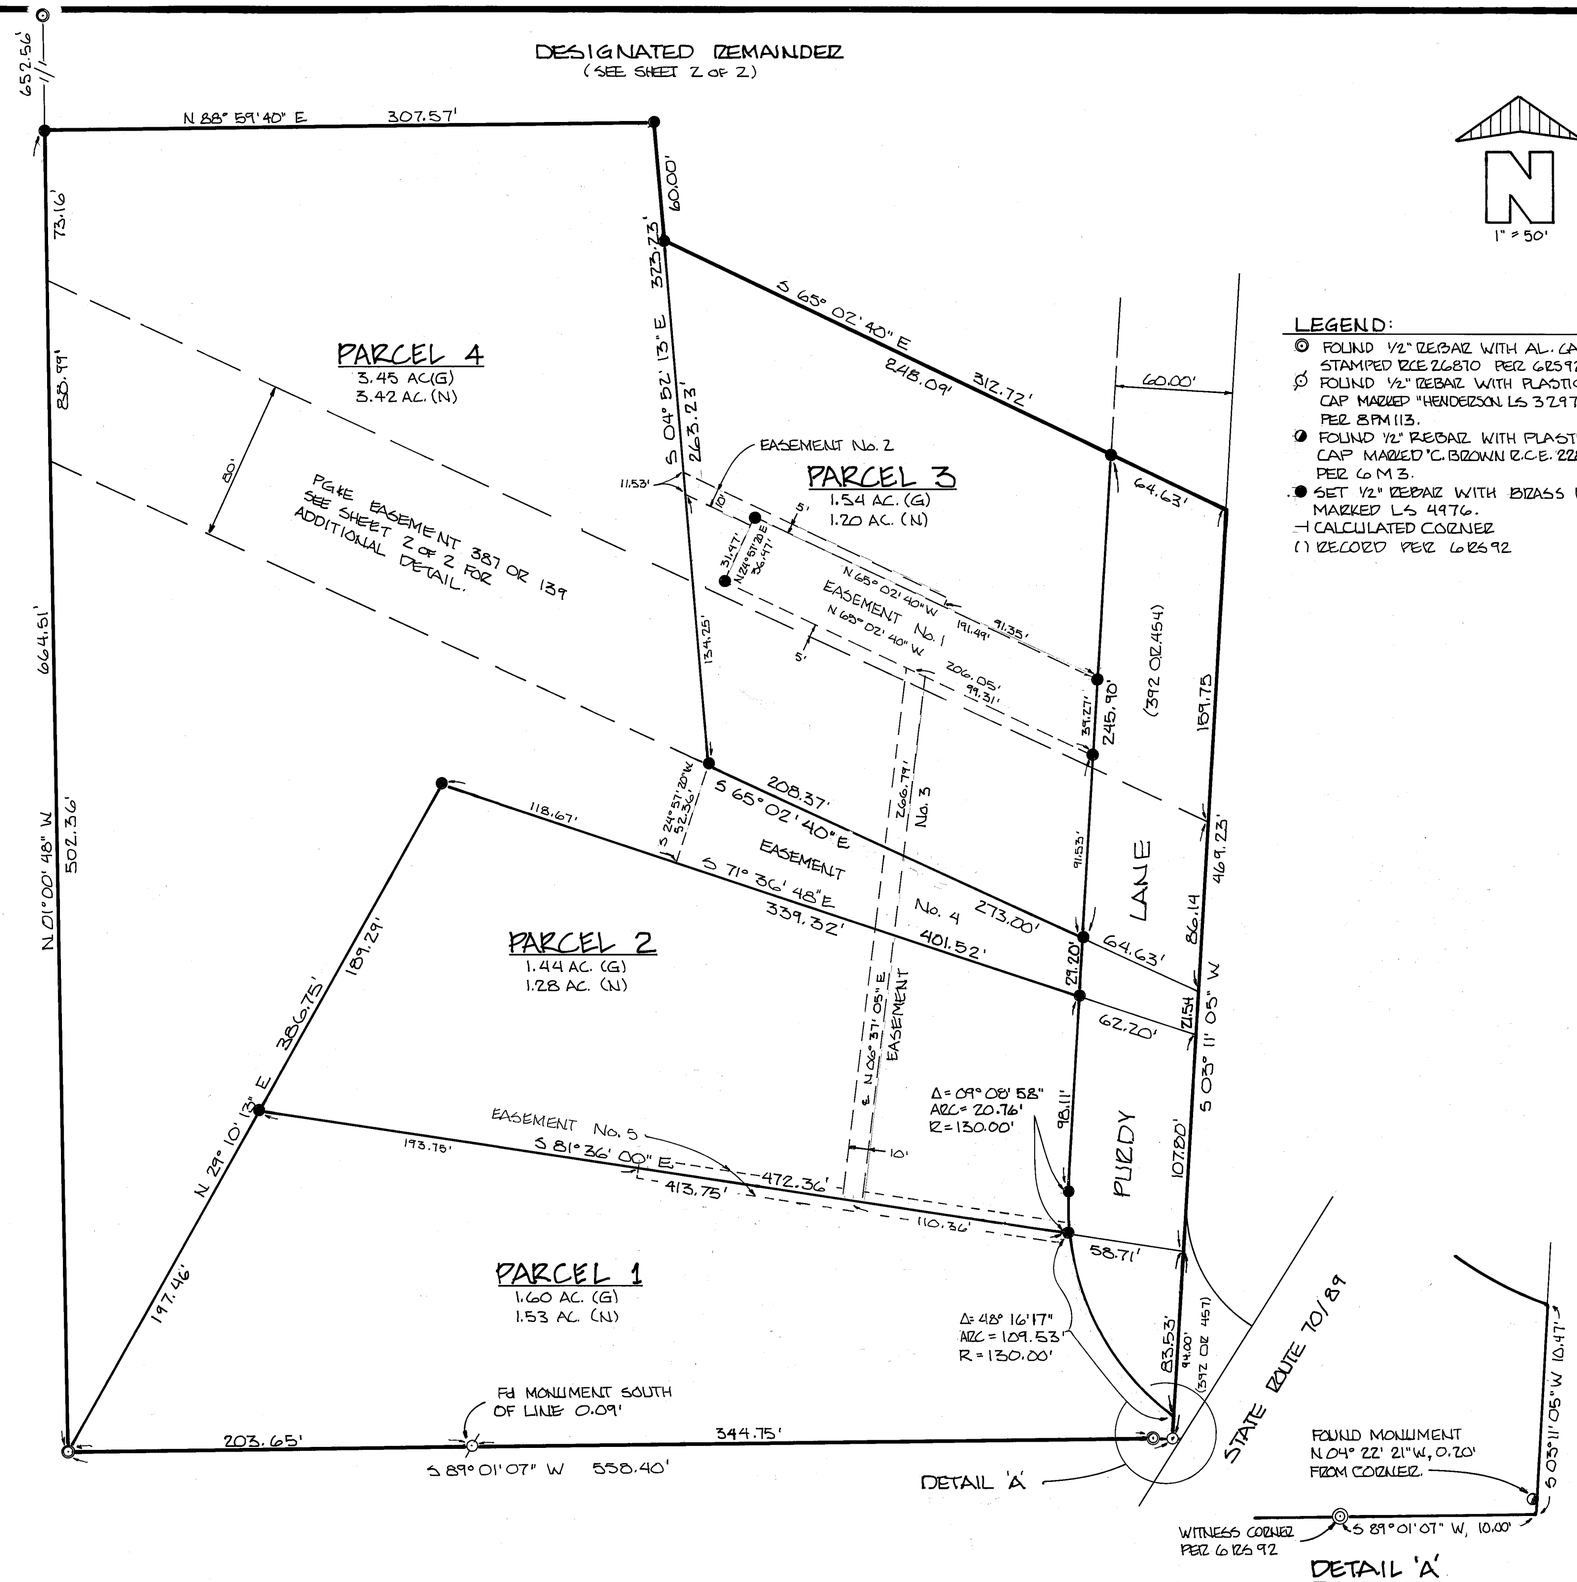

LEGEND:

- ⊙ FOUND 1/2" REBAR WITH AL. CAP STAMPED RCE 26870 PER 6RS92.
- ⊘ FOUND 1/2" REBAR WITH PLASTIC CAP MARKED "HENDERSON LS 3297" PER 8PM113.
- ◐ FOUND 1/2" REBAR WITH PLASTIC CAP MARKED "C. BROWN R.C.E. 22836" PER 6 M 3.
- ● SET 1/2" REBAR WITH BRASS DISC MARKED LS 4976.
- ⊣ CALCULATED CORNER
- ( ) RECORD PER 6RS92

SURVEYOR'S STATEMENT

THIS MAP WAS PREPARED BY ME OR UNDER MY DIRECTION AND IS BASED UPON A FIELD SURVEY IN CONFORMANCE WITH THE REQUIREMENTS OF THE SUBDIVISION MAP ACT AND LOCAL ORDINANCES AT THE REQUEST OF WILLIAM McCLARD AND JAMES WEBSTER IN AUGUST 1987. ALL OF THE MONUMENTS SHOWN HEREON ARE OF THE CHARACTER AND OCCUPY THE POSITIONS INDICATED AND ARE SUFFICIENT TO ENABLE THE SURVEY TO BE RETRACED. I HEREBY STATE THAT THIS PARCEL MAP SUBSTANTIALLY CONFORMS TO THE APPROVED OR CONDITIONALLY APPROVED TENTATIVE MAP, IF ANY.

REGISTERED LAND SURVEYOR — MARK D. FILSINGER — LS 4976 — STATE OF CALIFORNIA

Mark D. Filsinger

MARK D. FILSINGER * LS 4976
12-31-89

COUNTY SURVEYOR'S STATEMENT

THIS MAP CONFORMS WITH THE REQUIREMENTS OF THE SUBDIVISION MAP ACT AND LOCAL ORDINANCES.

DATED: February 28, 1989

Lawrence J. Brock by R. Tom Schuster RCE 30515

LAWRENCE J. BROCK R.C.E. 13578
PLUMAS COUNTY SURVEYOR

COUNTY TAX COLLECTOR'S STATEMENT

I, BARBARA J. COATES, TAX COLLECTOR OF THE COUNTY OF PLUMAS, STATE OF CALIFORNIA, DO HEREBY CERTIFY THAT THERE ARE NO TAX LIENS AGAINST THE PARCELS, AS SHOWN HEREON, FOR UNPAID STATE, COUNTY, MUNICIPAL OR LOCAL TAXES OR SPECIAL ASSESSMENTS COLLECTED AS TAXES, EXCEPT TAXES OR ASSESSMENTS NOT YET PAYABLE. TAXES OR ASSESSMENTS WHICH ARE A LEIN BUT NOT YET PAYABLE, ARE ESTIMATED TO BE IN THE AMOUNT OF $ NONE.

DATED: 2/28/89

Barbara J. Coates

BARBARA J. COATES
PLUMAS COUNTY TAX COLLECTOR

COUNTY RECORDER'S STATEMENT

FILED THIS 28TH DAY OF February, 1989, AT 2:10 P.M. IN BOOK 9 OF PARCEL MAPS, AT PAGE 129/130, AT THE REQUEST OF THE COUNTY ENGINEER.

ILA DIGGS COUNTY RECORDER
BY Bette Cammack
DEPUTY

FEE $ 7.00
FILE No. 1217

PARCEL MAP

LOCATED IN THE NE 1/4 OF SECTION 10
T24N. R9E M.D.M.
FOR
WILLIAM McCLARD AND JAMES WEBSTER

WEBSTER ENGINEERING
P.O. BOX 749
75 COURT STREET
(916) 283 1111
QUINCY, CA.
95971

FEB 1989

SHEET 1 OF 2