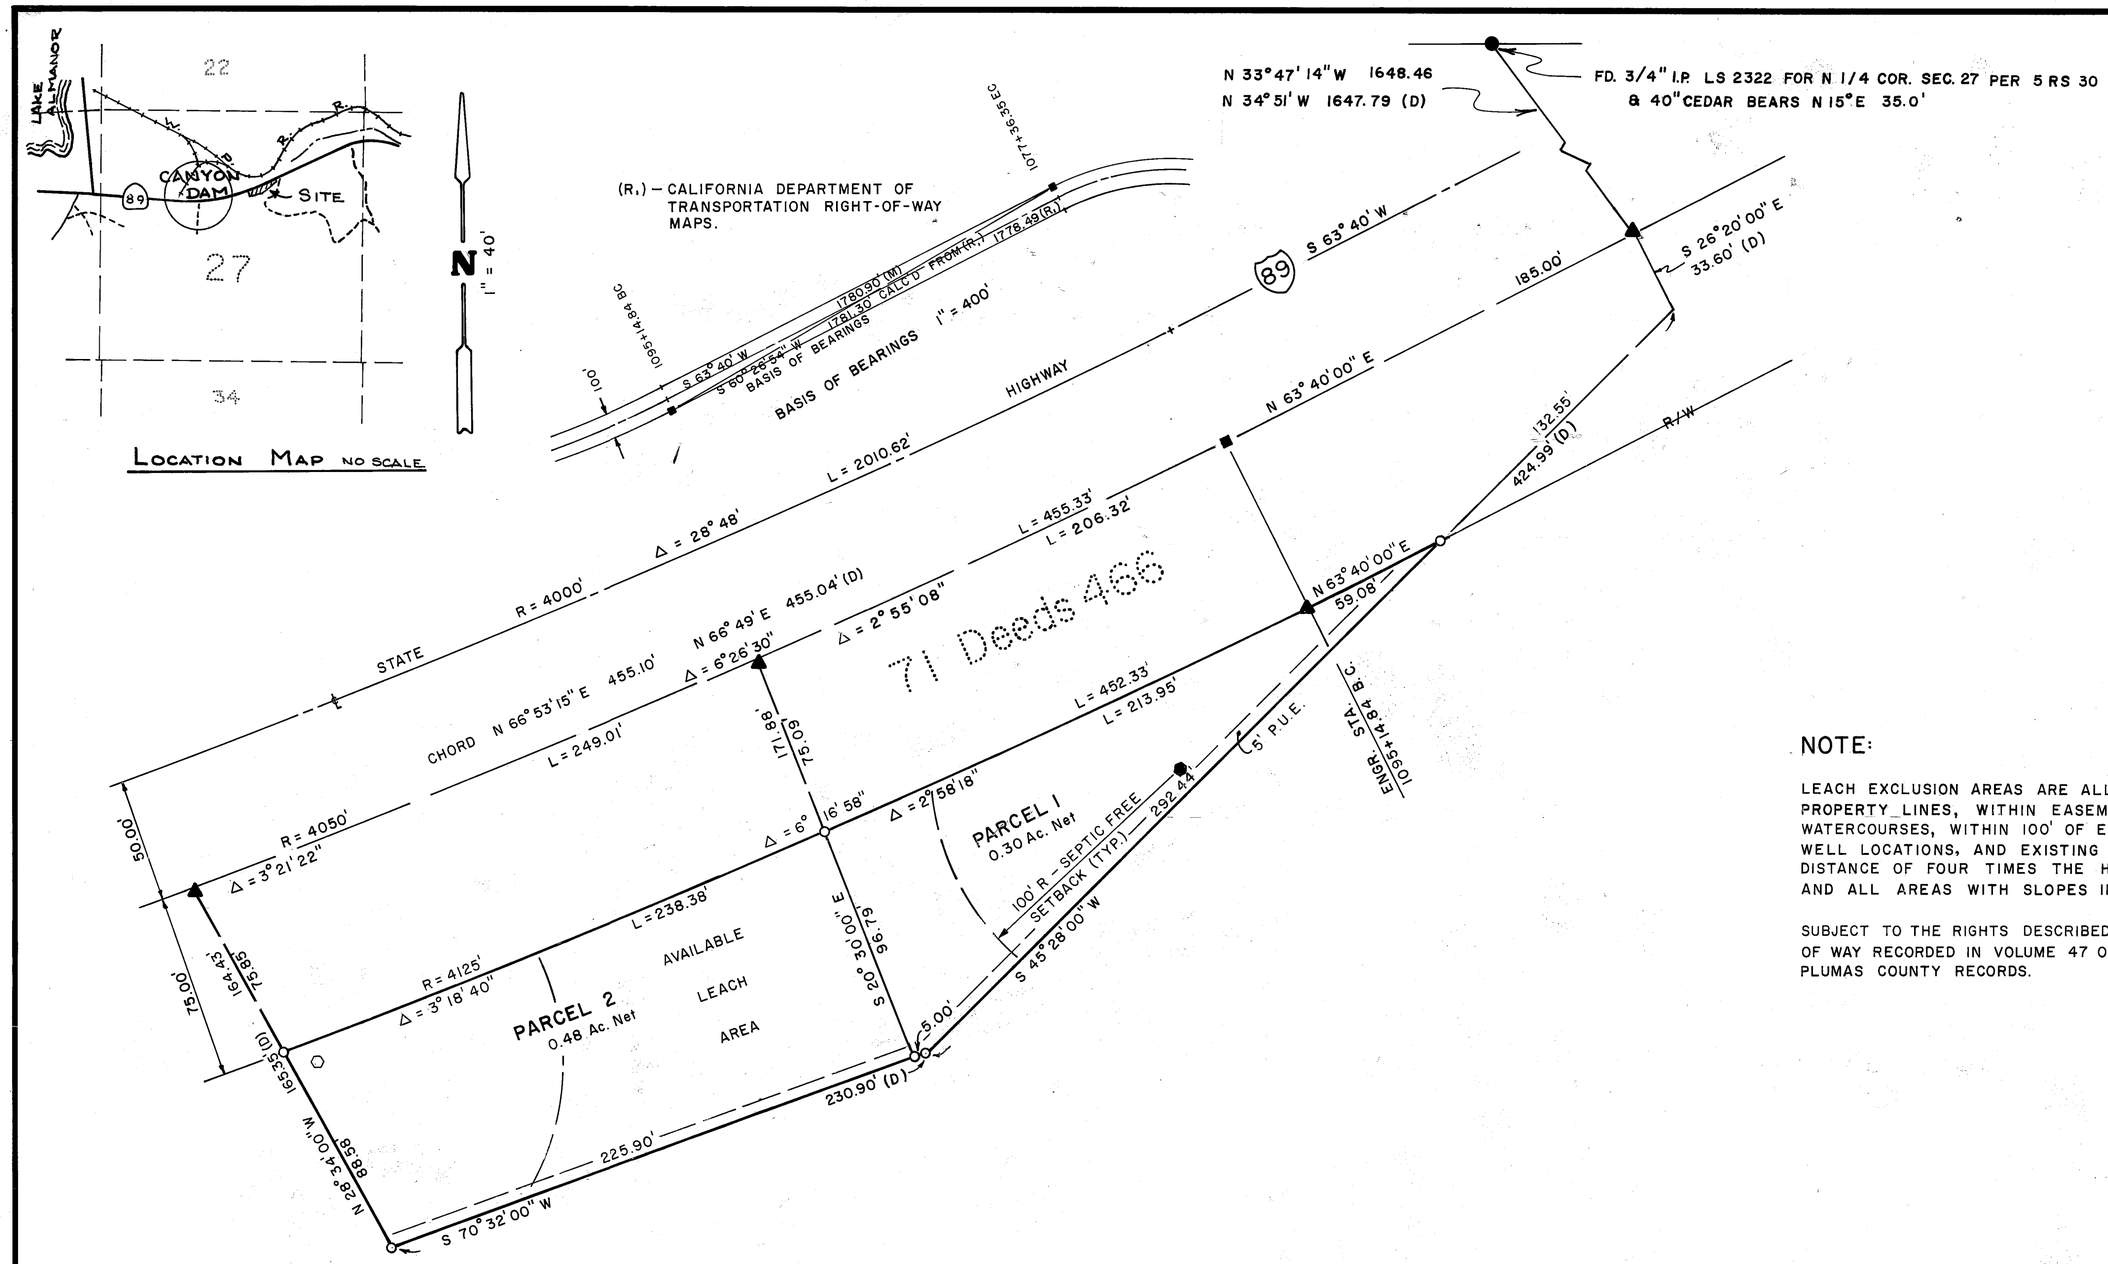

NOTE:

LEACH EXCLUSION AREAS ARE ALL AREAS WITHIN 5' OF PROPERTY LINES, WITHIN EASEMENTS, WITHIN 50' OF WATERCOURSES, WITHIN 100' OF EXISTING WELLS, PROPOSED WELL LOCATIONS, AND EXISTING SPRINGS, WITHIN A DISTANCE OF FOUR TIMES THE HEIGHT OF ANY CUTBANK, AND ALL AREAS WITH SLOPES IN EXCESS OF 30%.

SUBJECT TO THE RIGHTS DESCRIBED IN THE GRANT OF RIGHT OF WAY RECORDED IN VOLUME 47 OF DEEDS AT PAGE 498, PLUMAS COUNTY RECORDS.

LEGEND

- ■ FOUND DEPARTMENT OF TRANSPORTATION MONUMENT – CONCRETE W/COPPER PIN
- ○ SET 3/4" I. P. TAGGED RCE 16803
- (D) DEED CALL
- ● EXISTING WELL
- ⬡ PROPOSED WELL SITE
- ▲ CALC. POINT

PARCEL MAP

A DIVISION OF A PORTION OF THE SOUTHWEST QUARTER OF THE NORTHEAST QUARTER OF SECTION 27, T 27 N, R 8 E, M.D.B.&M. PLUMAS COUNTY, CALIFORNIA.

FOR

CARL & ANDREA MARTELLARO

BACHMAN & ASSOCIATES
3012 ESPLANADE CHICO, CALIFORNIA
C. W. BACHMAN RCE 16803

SCALE – AS NOTED FEBRUARY, 1984
SHEET 2 OF 2 SHEETS