LINE TABLE		
LINE	LENGTH	BEARING
L1	96.46	N76°56'56"W
L2	288.61	N86°17'47"W
L3	232.07	N76°56'56"W
L4	293.51	N86°17'47"W
L5	72.13	N00°37'39"E
L6	41.63	N00°37'39"E
L7	42.61	N00°37'39"E
L8	176.52	S89°41'32"W
L9	231.52	S89°41'32"W
L10	205.45	N83°24'28"W

CURVE TABLE			
CURVE	LENGTH	RADIUS	DELTA
C1	151.71'	100.00'	86°55'26"
C2	60.68'	40.00'	86°55'26"
C3	141.91'	185.00'	43°57'00"
C4	187.93'	245.00'	43°57'00"
C5	305.64'	160.00'	109°27'00"

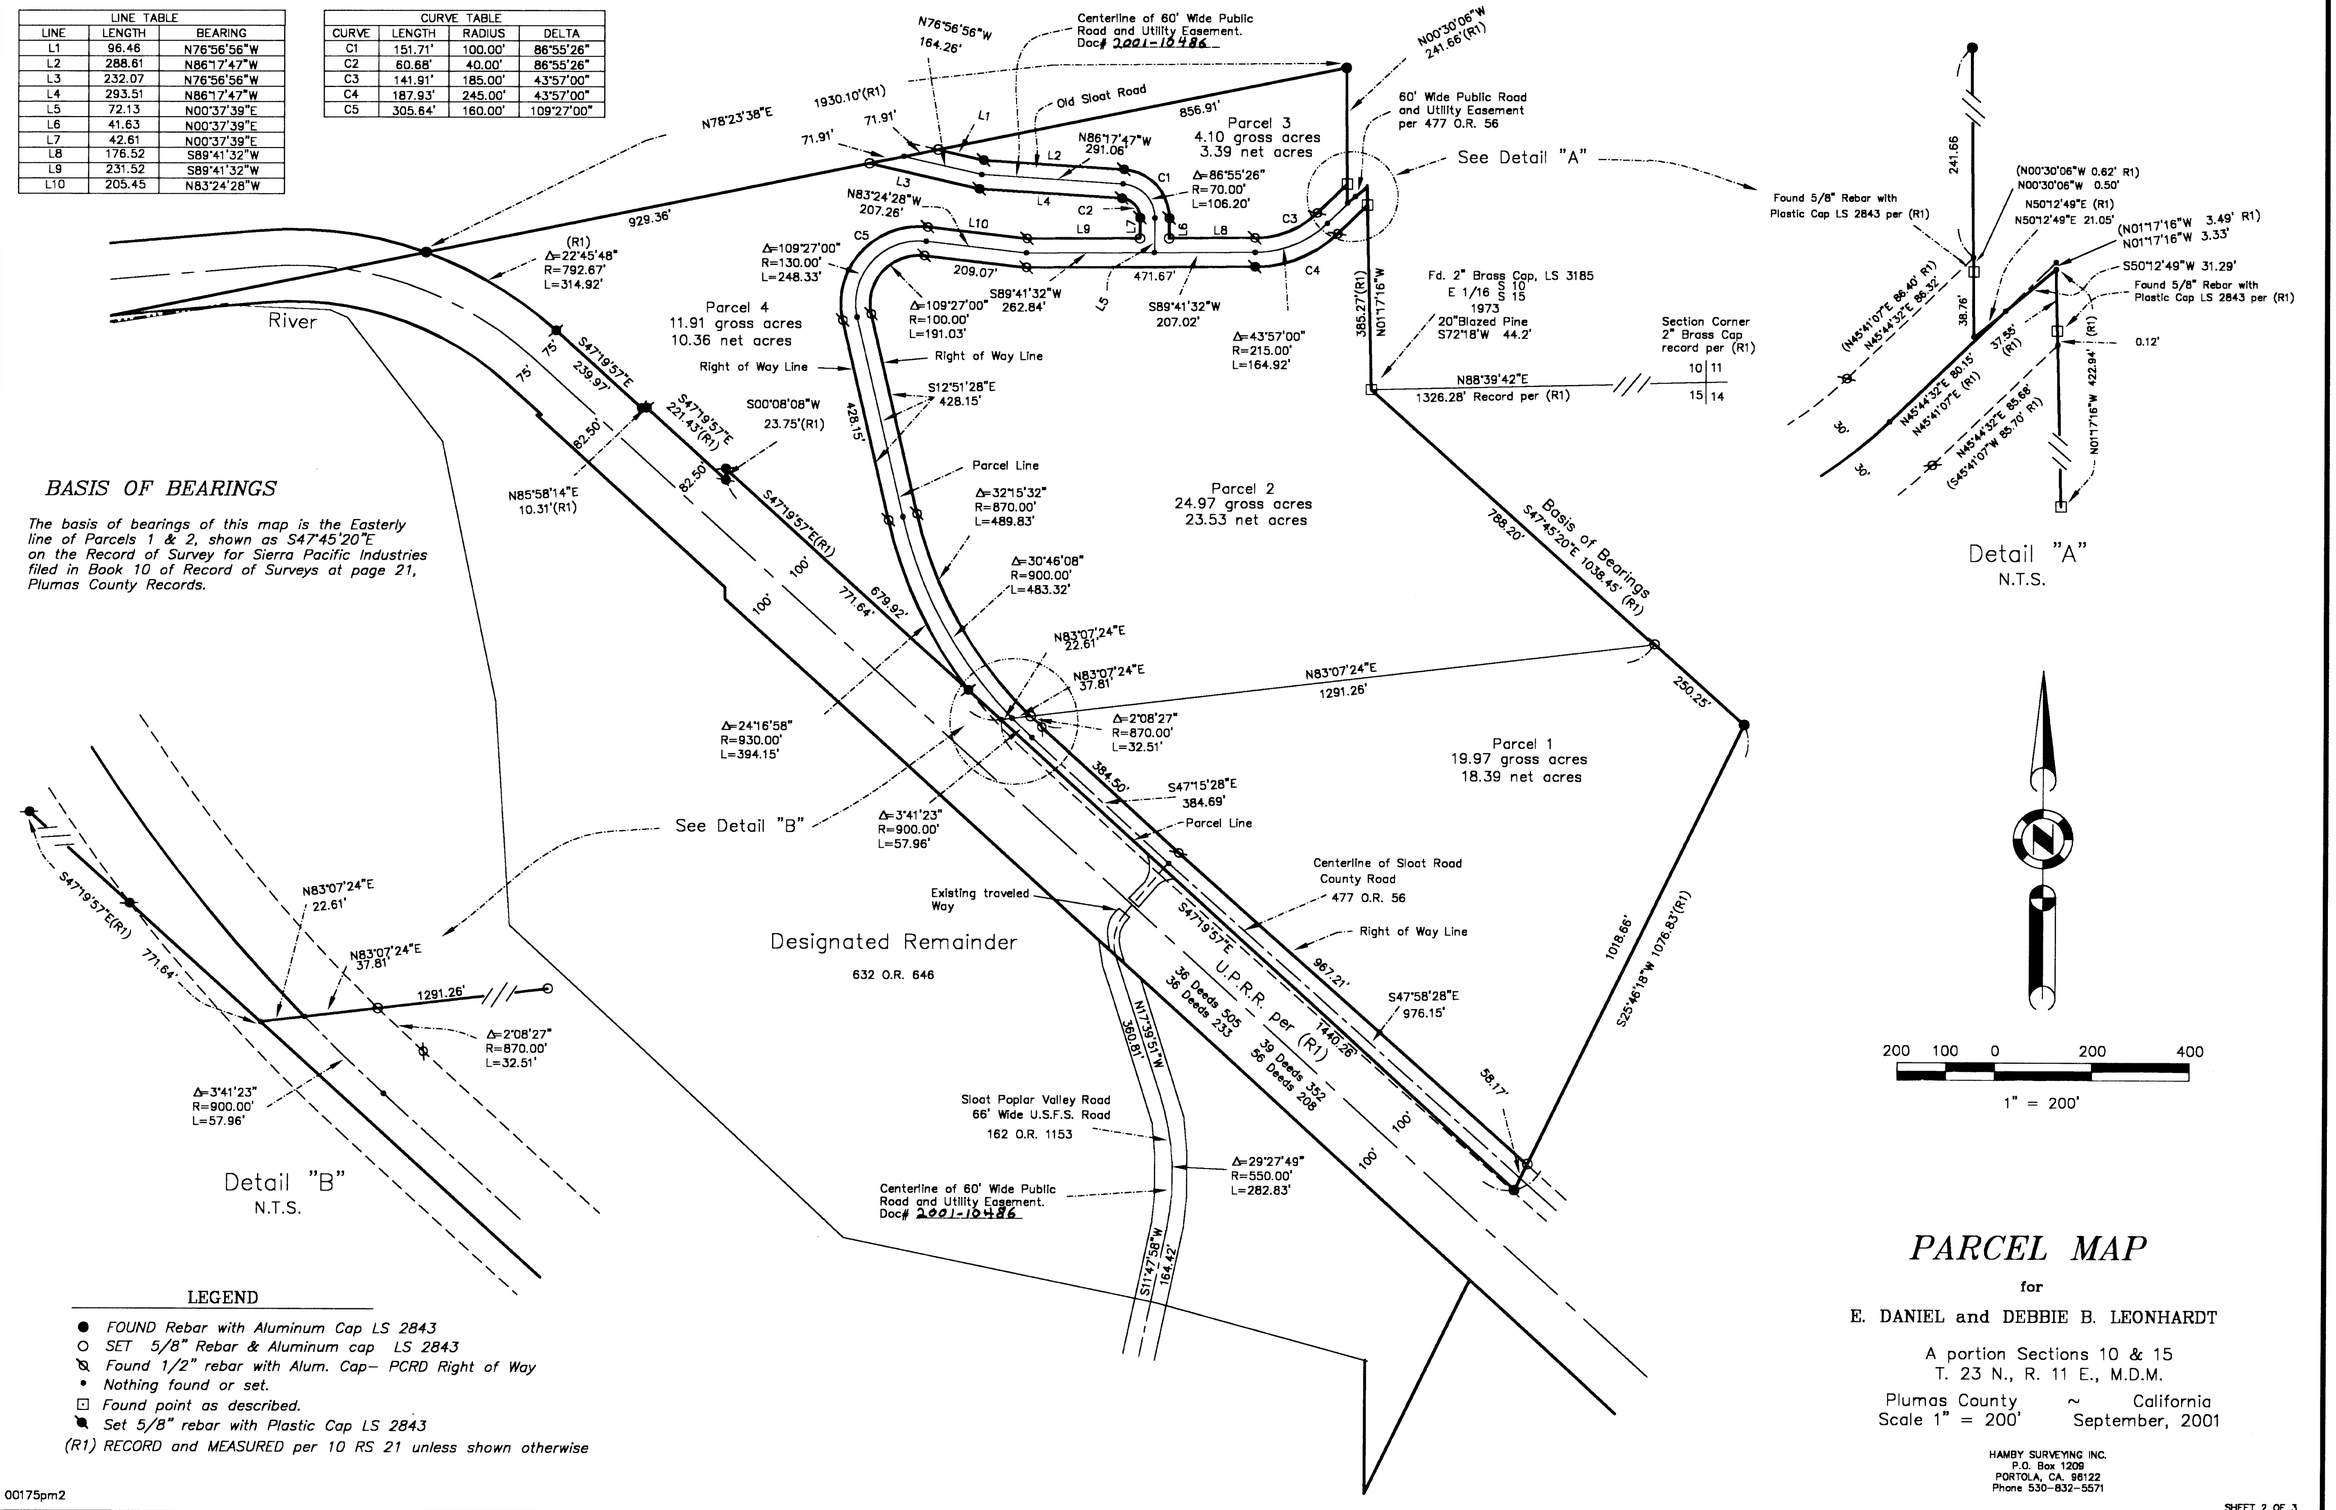

BASIS OF BEARINGS

The basis of bearings of this map is the Easterly line of Parcels 1 & 2, shown as S47°45'20"E on the Record of Survey for Sierra Pacific Industries filed in Book 10 of Record of Surveys at page 21, Plumas County Records.

LEGEND

- ● *FOUND Rebar with Aluminum Cap LS 2843*
- ○ *SET 5/8" Rebar & Aluminum cap LS 2843*
- ⊘ *Found 1/2" rebar with Alum. Cap– PCRD Right of Way*
- • *Nothing found or set.*
- ⊡ *Found point as described.*
- ◥ *Set 5/8" rebar with Plastic Cap LS 2843*

(R1) RECORD and MEASURED per 10 RS 21 unless shown otherwise

00175pm2

PARCEL MAP

for

E. DANIEL and DEBBIE B. LEONHARDT

A portion Sections 10 & 15
T. 23 N., R. 11 E., M.D.M.

Plumas County ~ California
Scale 1" = 200' September, 2001

HAMBY SURVEYING INC.
P.O. Box 1209
PORTOLA, CA. 96122
Phone 530-832-5571

SHEET 2 OF 3