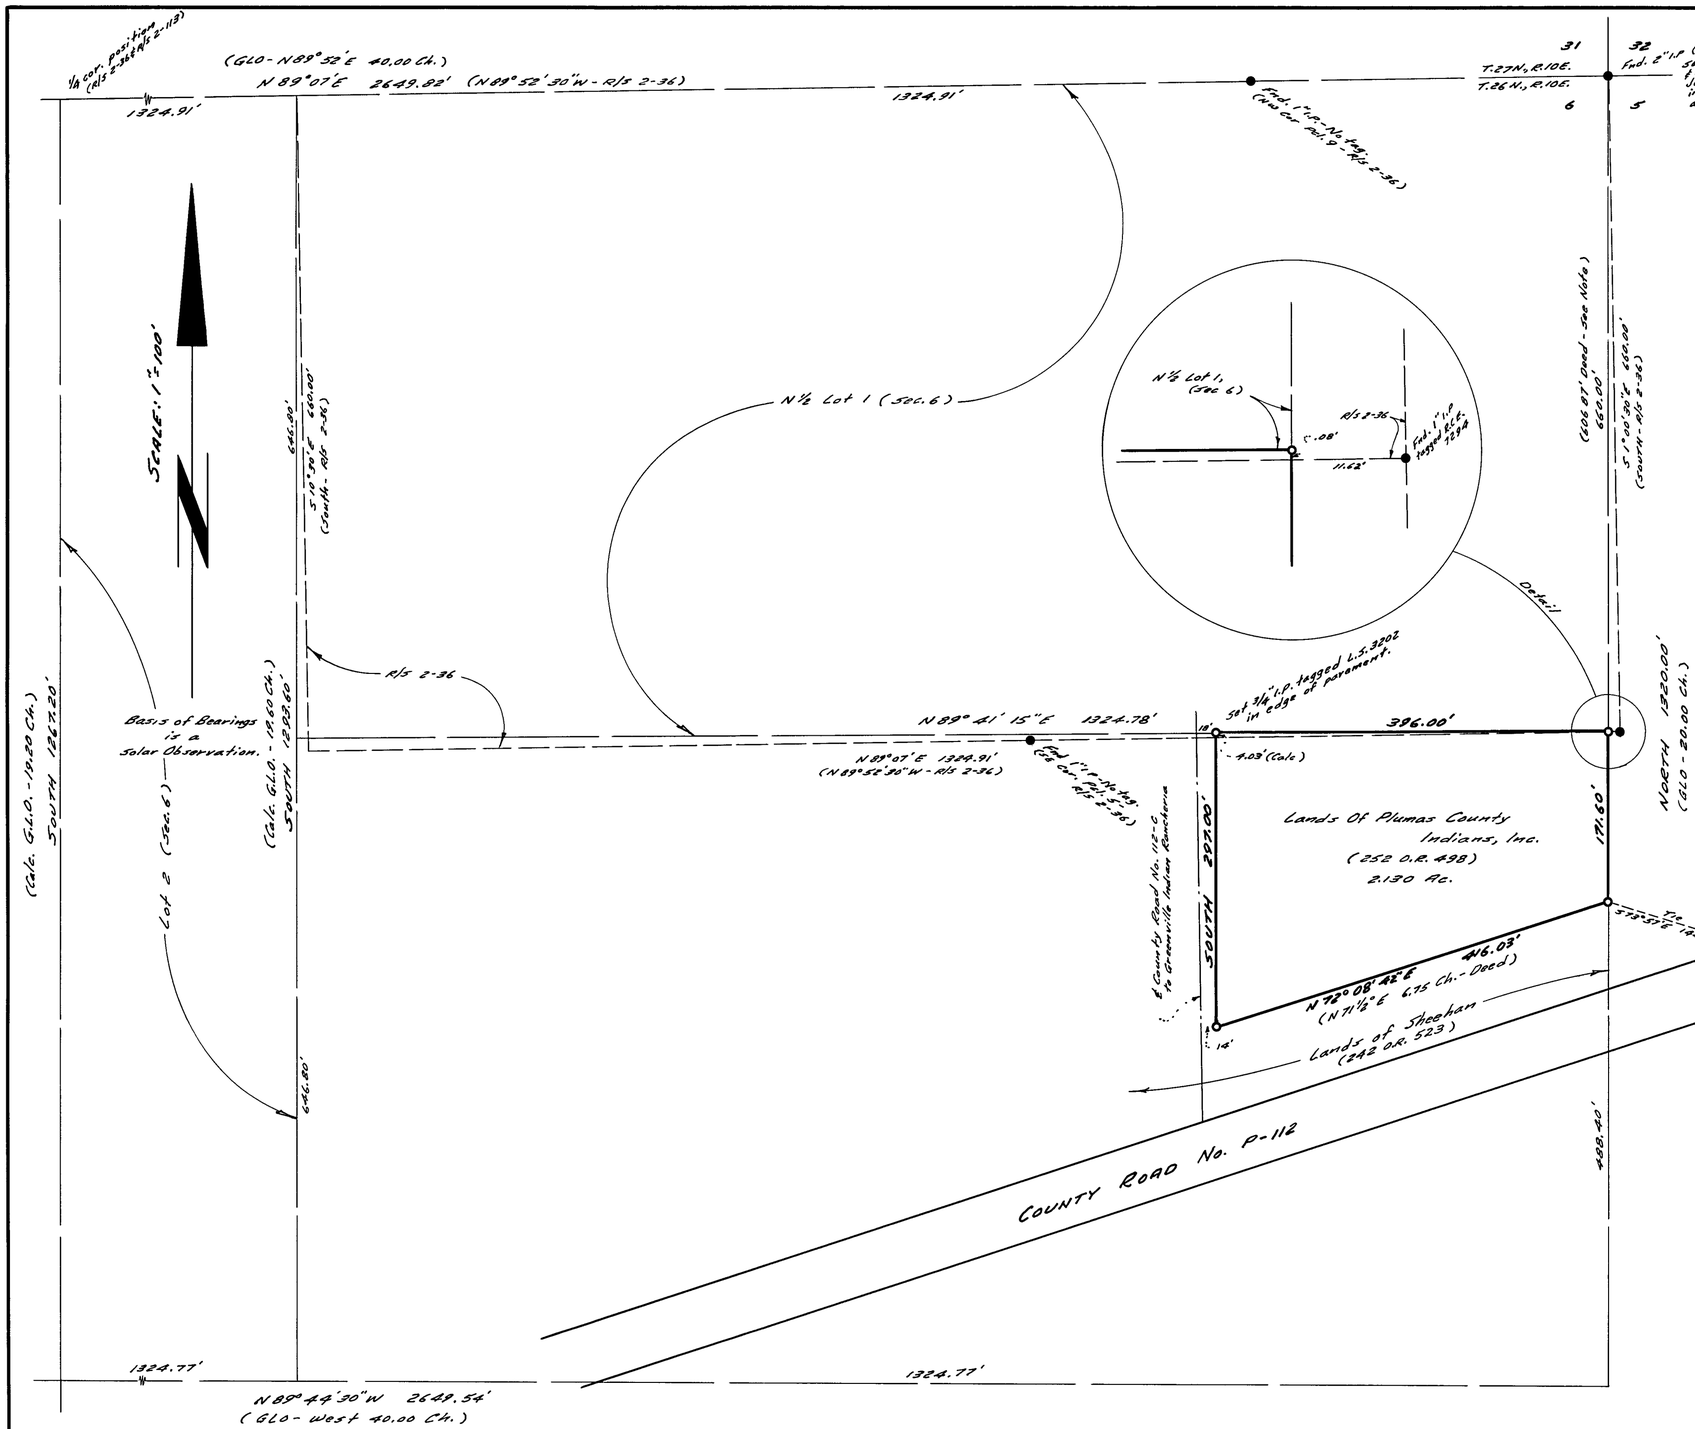

SURVEYOR'S CERTIFICATE:

This map correctly represents a survey made by me or under my direction in conformance with the requirements of the Land Surveyor's Act at the request of Plumas County Indians, Inc. in April, 1977.

Paul E. Simpson

Paul E. Simpson, Licensed Land Surveyor No. 3202

PAUL E. SIMPSON No. 3202 STATE OF CALIFORNIA

COUNTY SURVEYOR'S CERTIFICATE:

This map has been examined for conformance with the requirements of the Land Surveyor's Act this 5TH day of May, 1977

Larry A. Fitos

Larry A. Fitos R.C.E. # 13285, Plumas County Surveyor

COUNTY RECORDER'S CERTIFICATE:

Filed this 5TH day of MAY, 1977, at 2:45 P.M., in Book 4 of Record of Surveys, at page 127, at the request of Paul E. Simpson.

Fee: $5.00 File No: 3860

Raynelle Slaton, Plumas County Recorder

by: Kizabee Doll Deputy

NOTE:
The point of beginning of 252 O.R. 498 was concluded to be the N.E. corner of the south half of Lot 1. Calls in 242 O.R. 523 & S.O.L. Survey #23 support this conclusion. The Basis of Bearings for R/S 2-36 is not reliable therefore the east line of Lot 1 was reestablished true south from the N.E. corner of Section 6. Other dimensions of Lot 1 were determined by proportioning G.L.O. record distances across Lots 1-4 in Section 6.

LEGEND:

- Fnd. I.P. monuments as noted.
- Set 5/8" rebar capped L.S. 3202. (except as noted)

RECORD OF SURVEY FOR

PLUMAS COUNTY INDIANS, INC.

IN A PORTION OF S½, LOT 1, SEC. 6, T. 26 N., R. 10 E., M.D.B.& M. PLUMAS COUNTY, CALIFORNIA

SCALE: 1" = 100'

PAUL E. SIMPSON, & ASSOC., ENGINEERING - PLANNING - SURVEYING SUSANVILLE, CALIFORNIA

F.B. 113, P. 1

77-33