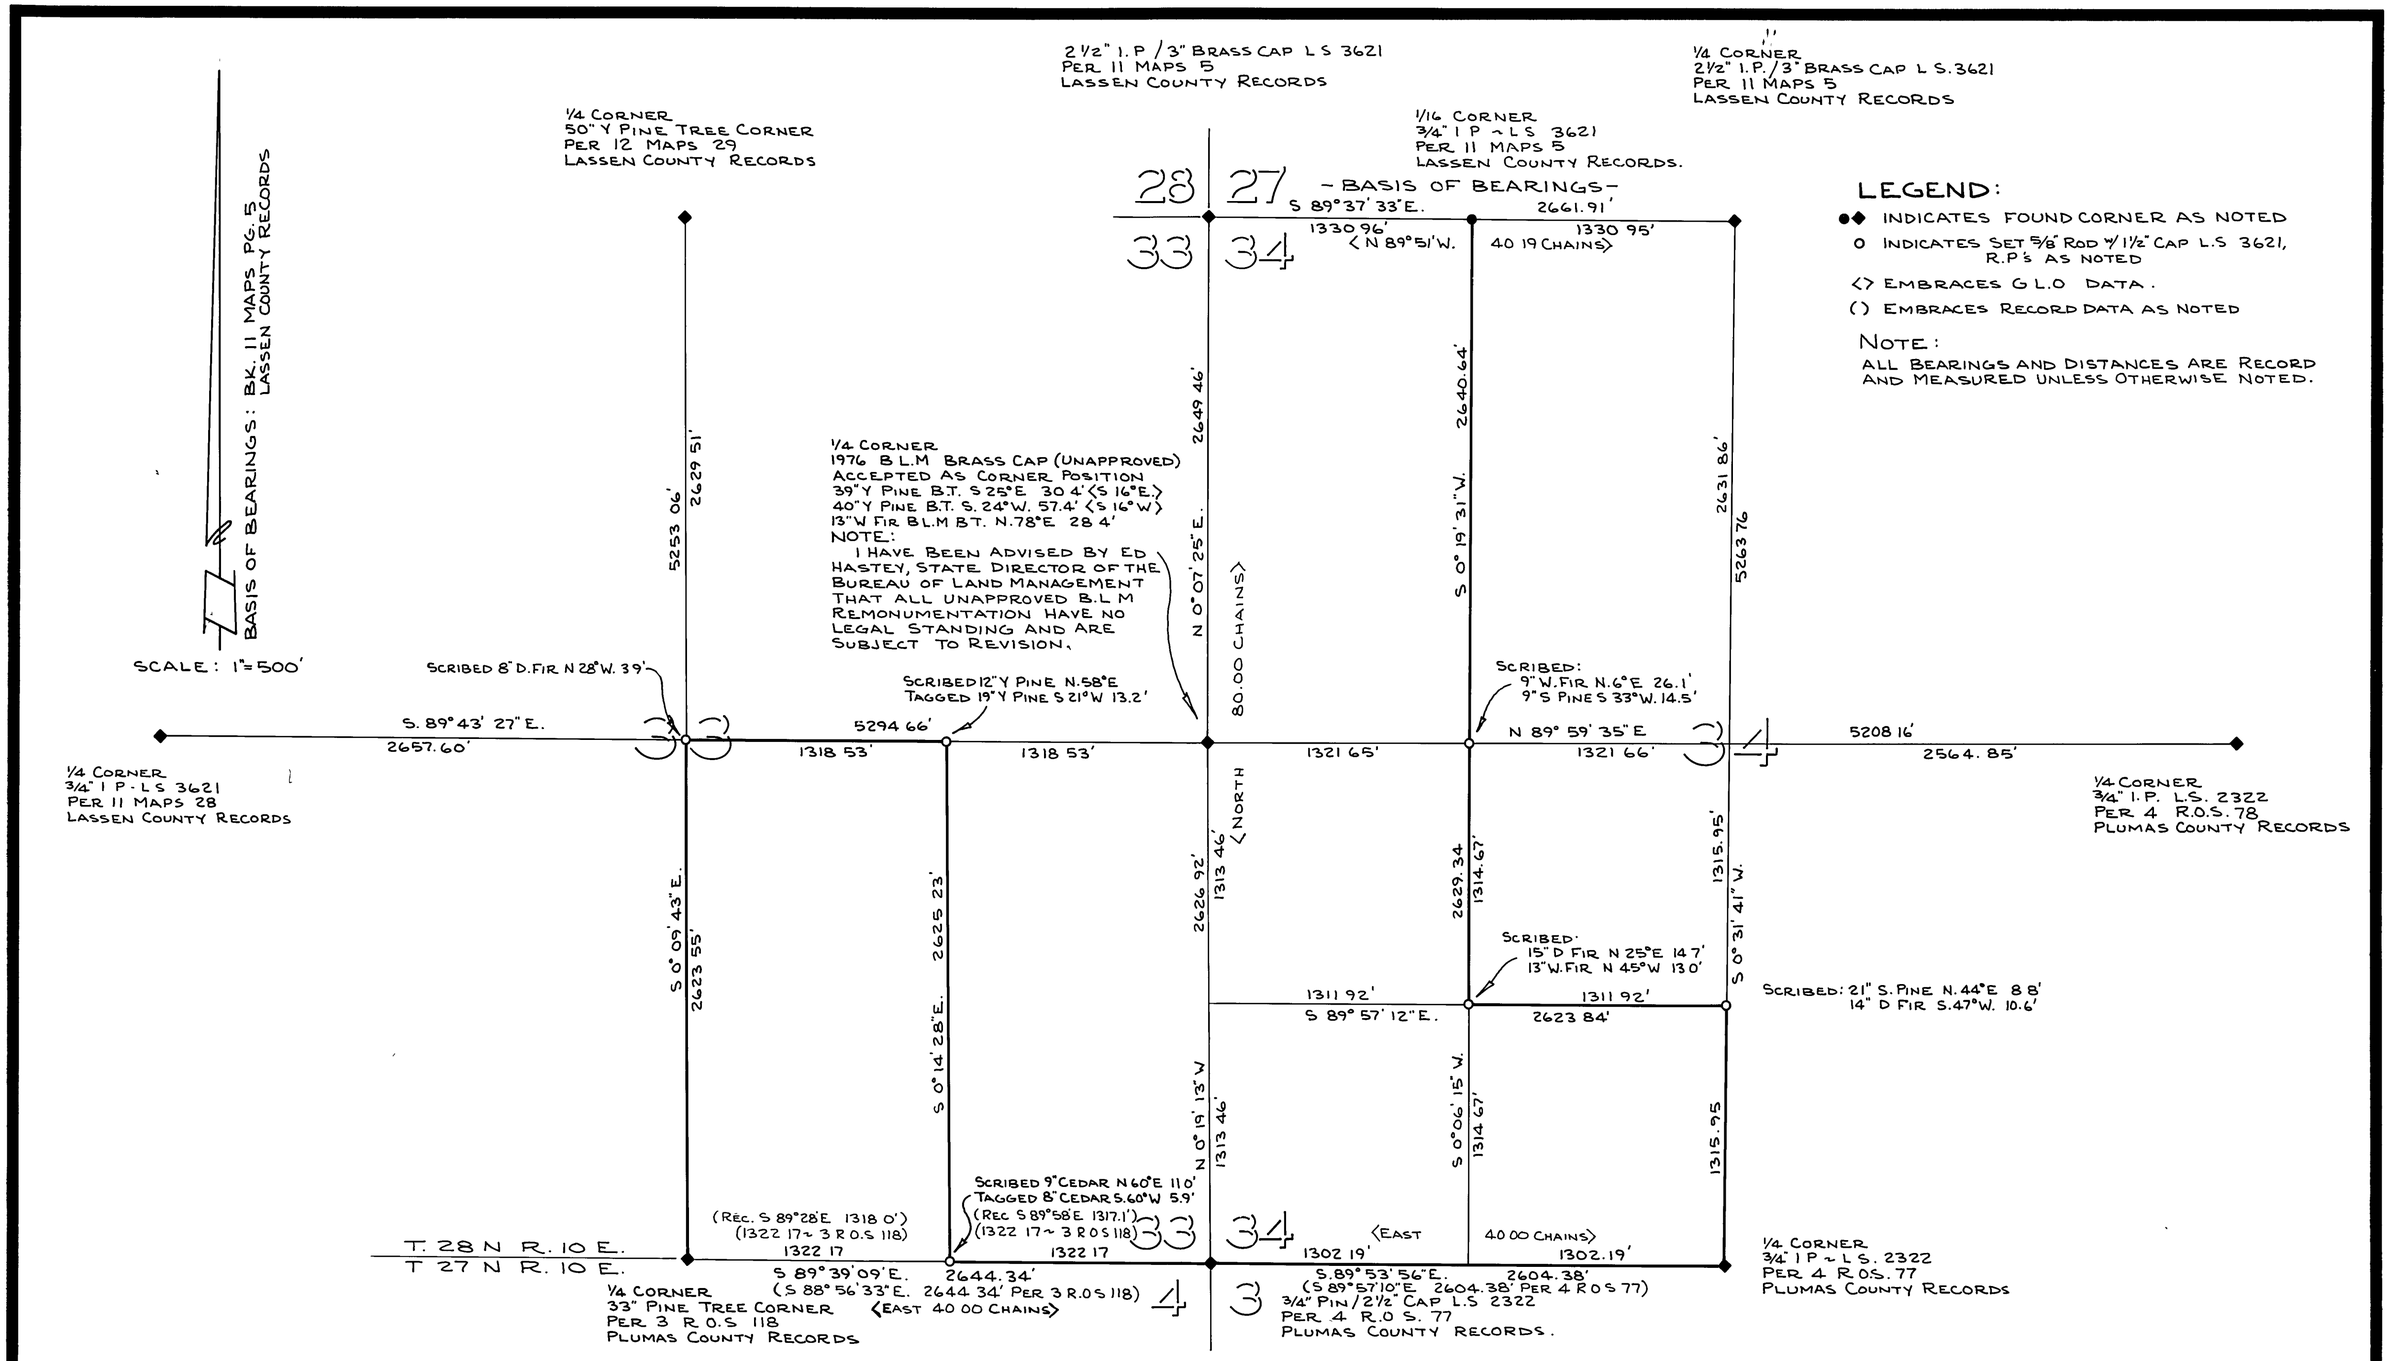

SURVEYOR'S CERTIFICATE

THIS MAP CORRECTLY REPRESENTS A SURVEY MADE BY ME OR UNDER MY DIRECTION IN CONFORMANCE WITH THE REQUIREMENTS OF THE LAND SURVEYORS ACT IN AUGUST 1977 AT THE REQUEST OF Wm BEATY

Rodney D. Dawson

RODNEY D. DAWSON ~ L S 3621

LICENSED LAND SURVEYOR — RODNEY D. DAWSON — 3621 — L S — STATE OF CALIFORNIA

COUNTY SURVEYOR'S CERTIFICATE

THIS MAP HAS BEEN EXAMINED THIS 23rd DAY OF Sept 1977 FOR CONFORMANCE WITH THE REQUIREMENTS OF THE LAND SURVEYOR'S ACT.

COUNTY SURVEYOR Joseph. Fite

DEPUTY

RECORDER'S CERTIFICATE

FILED THIS 26th DAY OF Sept. 1977 AT 2:35 P.M. IN BOOK 4 OF Record of Survey AT PAGE 134 AT THE REQUEST OF County Engineer

FEE: $5.00

COUNTY RECORDER Raynelle Slaten

DEPUTY Kathee Doil

RECORD OF SURVEY

TO MARK CERTAIN LINES IN SECTIONS 33 & 34 T. 28 N. R. 10 E. M.D.M. PLUMAS COUNTY CALIFORNIA.
FOR WALTER W. WALKER ET AL & THE U.S.F.S.

AUGUST 1977 — SCALE: 1" = 500'

RODNEY D DAWSON ~ L S 3621

SHEET 1 OF 1

-76047-