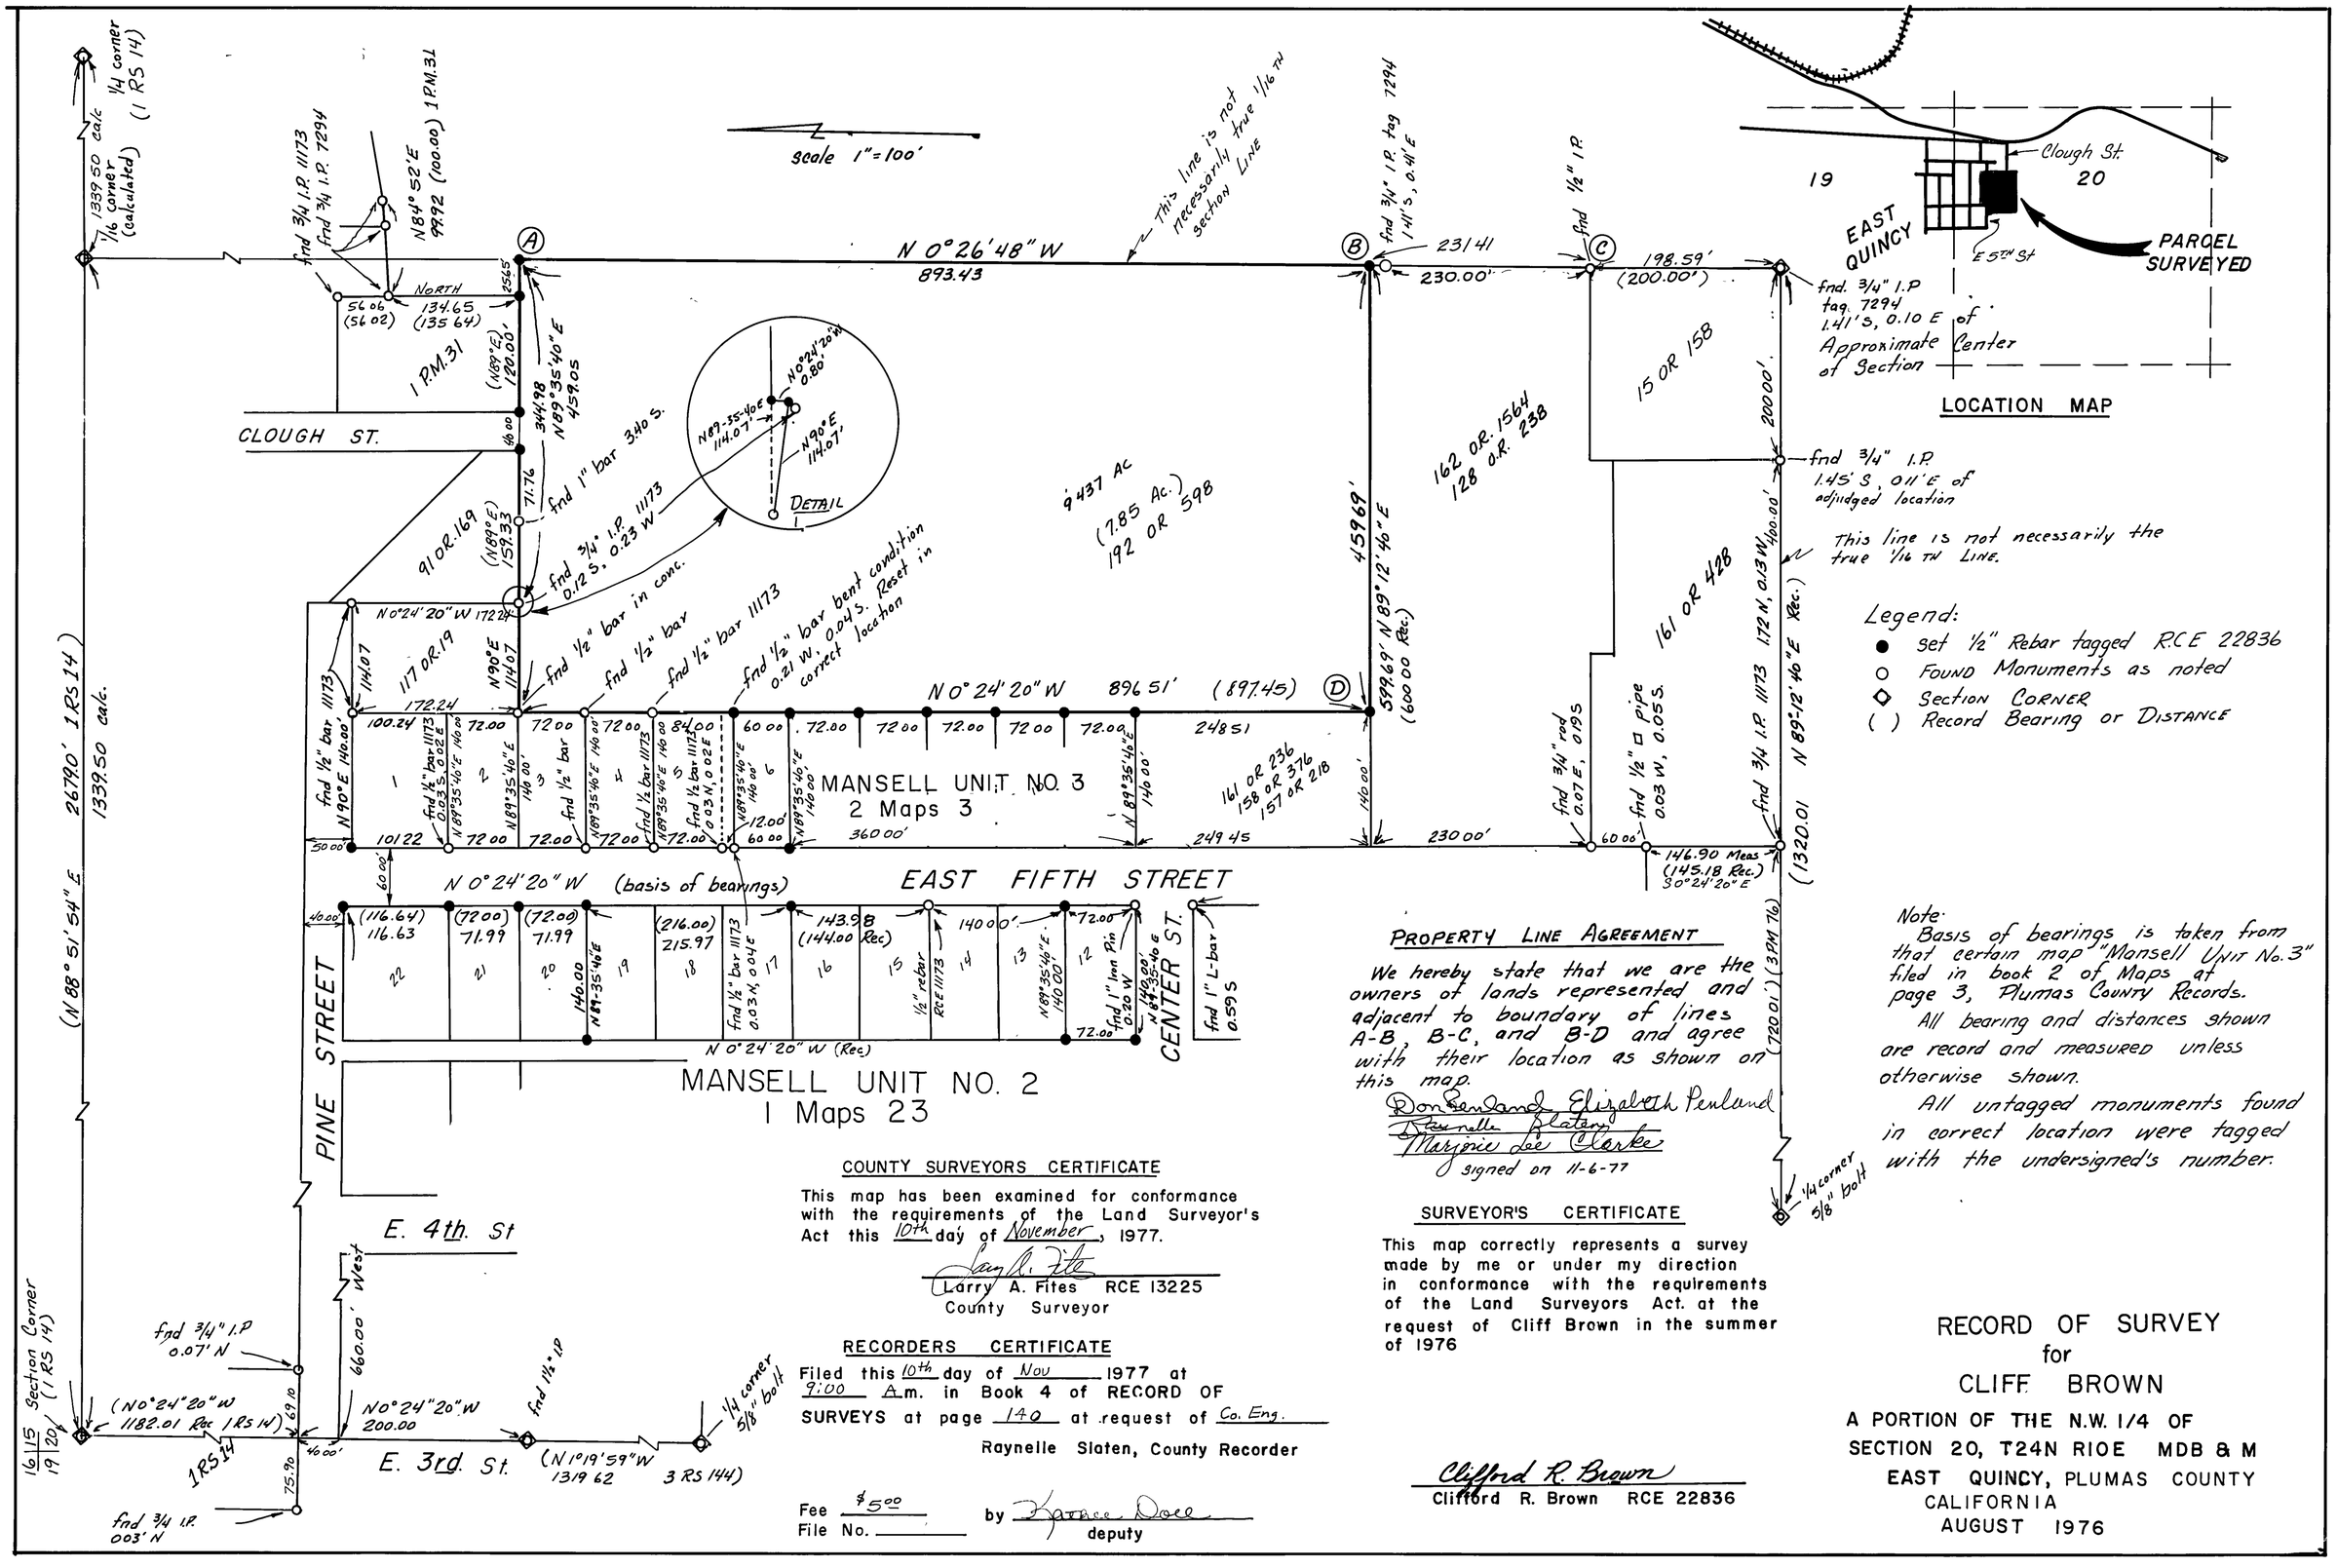

LOCATION MAP

Legend:
- ● set 1/2" Rebar tagged R.C.E 22836
- ○ Found Monuments as noted
- ◇ Section Corner
- ( ) Record Bearing or Distance

Note:
Basis of bearings is taken from that certain map "Mansell Unit No. 3" filed in book 2 of Maps at page 3, Plumas County Records.
All bearing and distances shown are record and measured unless otherwise shown.
All untagged monuments found in correct location were tagged with the undersigned's number.

PROPERTY LINE AGREEMENT

We hereby state that we are the owners of lands represented and adjacent to boundary of lines A-B, B-C, and B-D and agree with their location as shown on this map.

Don Penland Elizabeth Penland
Raynelle Slaten
Marjorie Lee Clarke
signed on 11-6-77

COUNTY SURVEYORS CERTIFICATE

This map has been examined for conformance with the requirements of the Land Surveyor's Act this 10th day of November, 1977.

Larry A. Fites RCE 13225
County Surveyor

RECORDERS CERTIFICATE

Filed this 10th day of Nov 1977 at 9:00 A.m. in Book 4 of RECORD OF SURVEYS at page 140 at request of Co. Eng.

Raynelle Slaten, County Recorder

Fee $5.00
File No. _____
by Karace Doll
deputy

SURVEYOR'S CERTIFICATE

This map correctly represents a survey made by me or under my direction in conformance with the requirements of the Land Surveyors Act. at the request of Cliff Brown in the summer of 1976

Clifford R. Brown
Clifford R. Brown RCE 22836

RECORD OF SURVEY for CLIFF BROWN

A PORTION OF THE N.W. 1/4 OF SECTION 20, T24N R10E MDB & M
EAST QUINCY, PLUMAS COUNTY
CALIFORNIA
AUGUST 1976