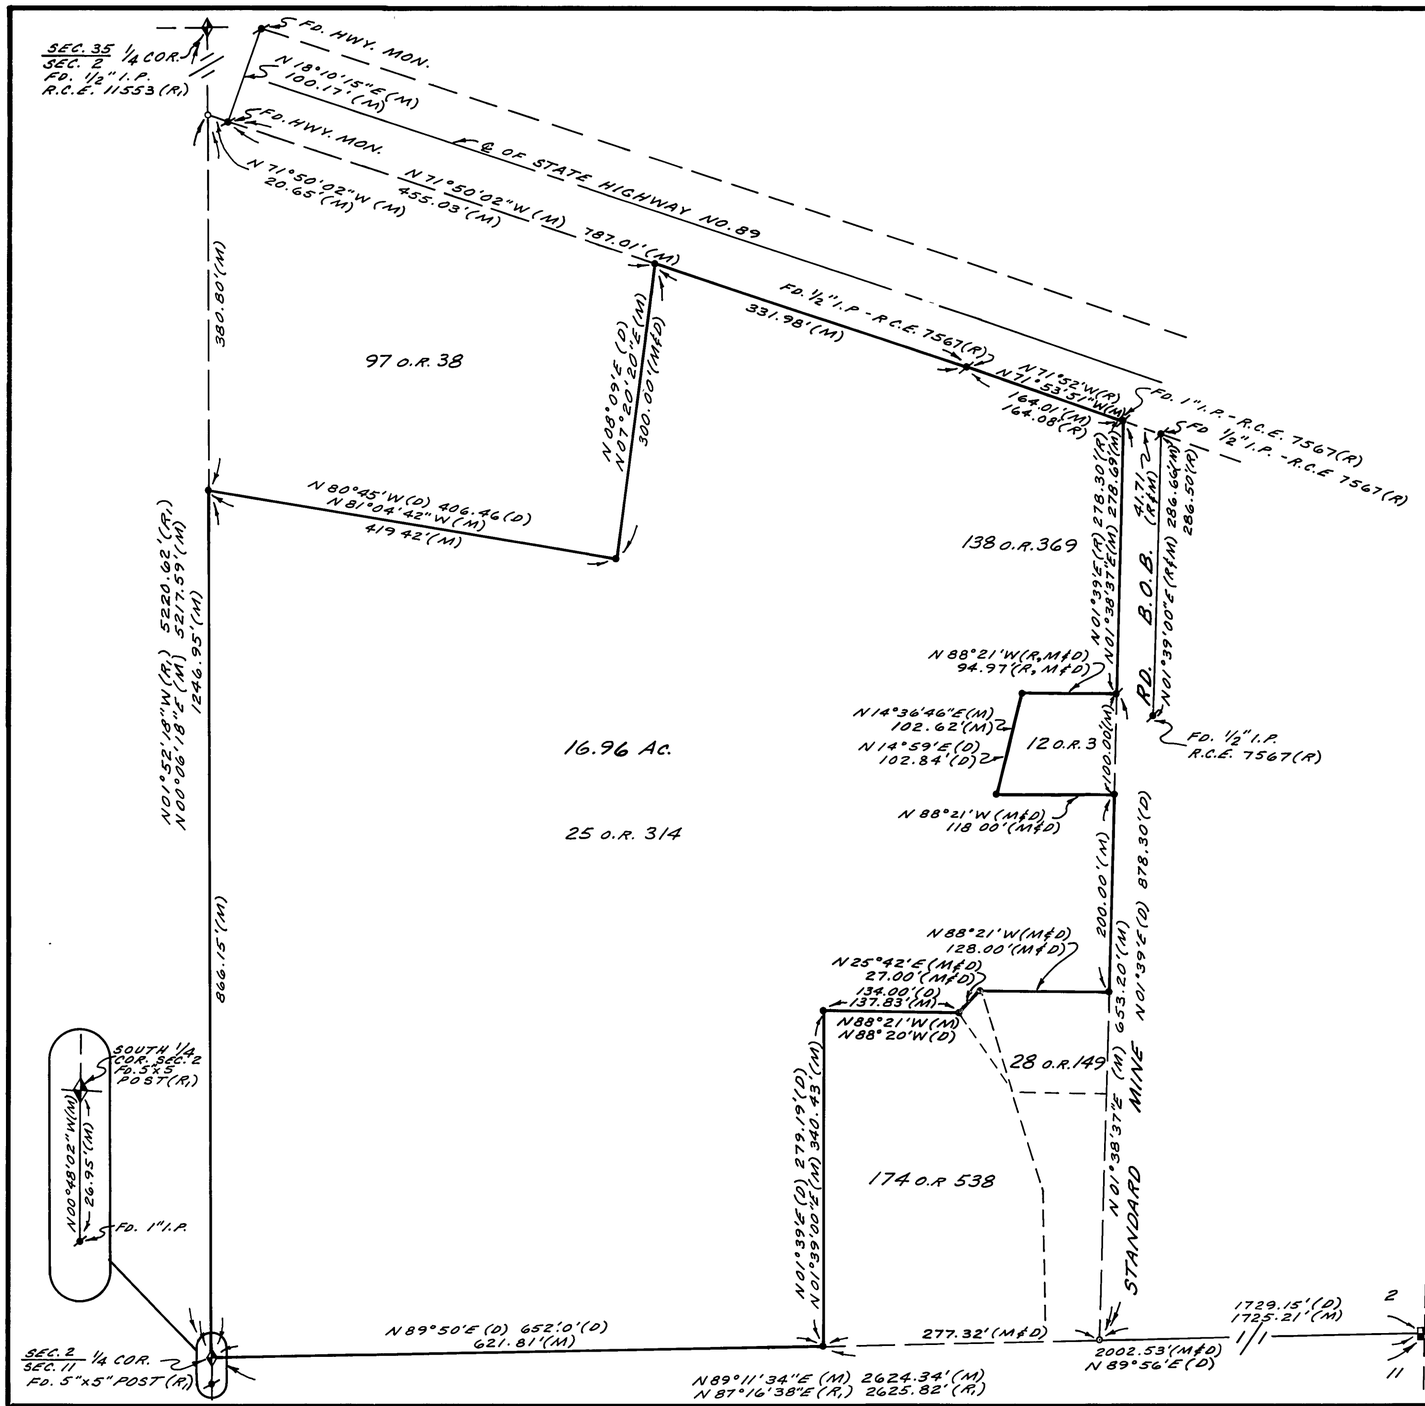


## BASIS OF BEARING

THE BASIS BEARING OF THIS SURVEY IS THE WEST LINE OF PARCEL #2 SHOWN AS ... N01°39'E ON R.O.S. RECORDED IN BK. 2 OF MAP AT PAGE 29 OFFICIAL RECORDS, PLUMAS CO. AND WAS ESTABLISHED BY THOSE MONUMENTS SHOWN AS FOUND.

SCALE 1"=100'

NOTE: 1. THIS SURVEY IS BASED UPON AVAILABLE RECORD DATA AS INDICATED AND LINES OF ACTUAL OCCUPATION WHERE SUCH DATA IS INSUFFICIENT.

## LEGEND

- ● SET 3/4" I.P. - L.S. 3972
- ✖ FD. POINT AS INDICATED
- ○ POINT DETERMINED ONLY
- ◆ 1/4 CORNER AS INDICATED
- ■ SECTION CORNER AS INDICATED
- (M) MEASURED DATA
- (R) RECORD DATA AS PER R.O.S. BK. 2, PG. 29.
- (R.) RECORD DATA AS PER R.O.S. BK. 3, PG. 46.

CHENEY LUMBER CO.

# RECORD OF SURVEY

## OF A PORTION OF THE SW 1/4 OF THE SE 1/4 OF SECTION 2, T26N, R9E M.D.B.&M. PLUMAS COUNTY, CA.

### SURVEYOR'S CERTIFICATE

THIS MAP CORRECTLY REPRESENTS A SURVEY MADE BY ME OR UNDER MY DIRECTION IN CONFORMANCE WITH THE REQUIREMENTS OF THE *LAND SURVEYORS ACT* AT THE REQUEST OF CHENEY CAL. LUMBER IN MAY 1974.

EDWARD K. HALL, L.S. 3972

### COUNTY SURVEYOR'S CERTIFICATE

THIS MAP HAS BEEN EXAMINED FOR CONFORMANCE WITH THE REQUIREMENTS OF THE *LAND SURVEYOR'S ACT* THIS 5th DAY OF August, 1974

LARRY A. FITES R.C.E. 13225
COUNTY SURVEYOR

### RECORDER'S CERTIFICATE

FILED THIS 5th DAY OF August 1974, AT 1:45 P.M. IN BOOK 4 OF MAPS AT PAGE 57, AT THE REQUEST OF "KENDALL ENGINEERING"

Fee $ 5.00

Dorothy Neer Marley
DOROTHY NEER MARLEY
COUNTY RECORDER

BY DEPUTY

KENDALL ENGINEERING
2860-B OLIVE HWY.
OROVILLE, CALIFORNIA - 95965
(916) 534-7550

JOB NO. 74 - 548

SHEET 1 OF 1.

4RS 57