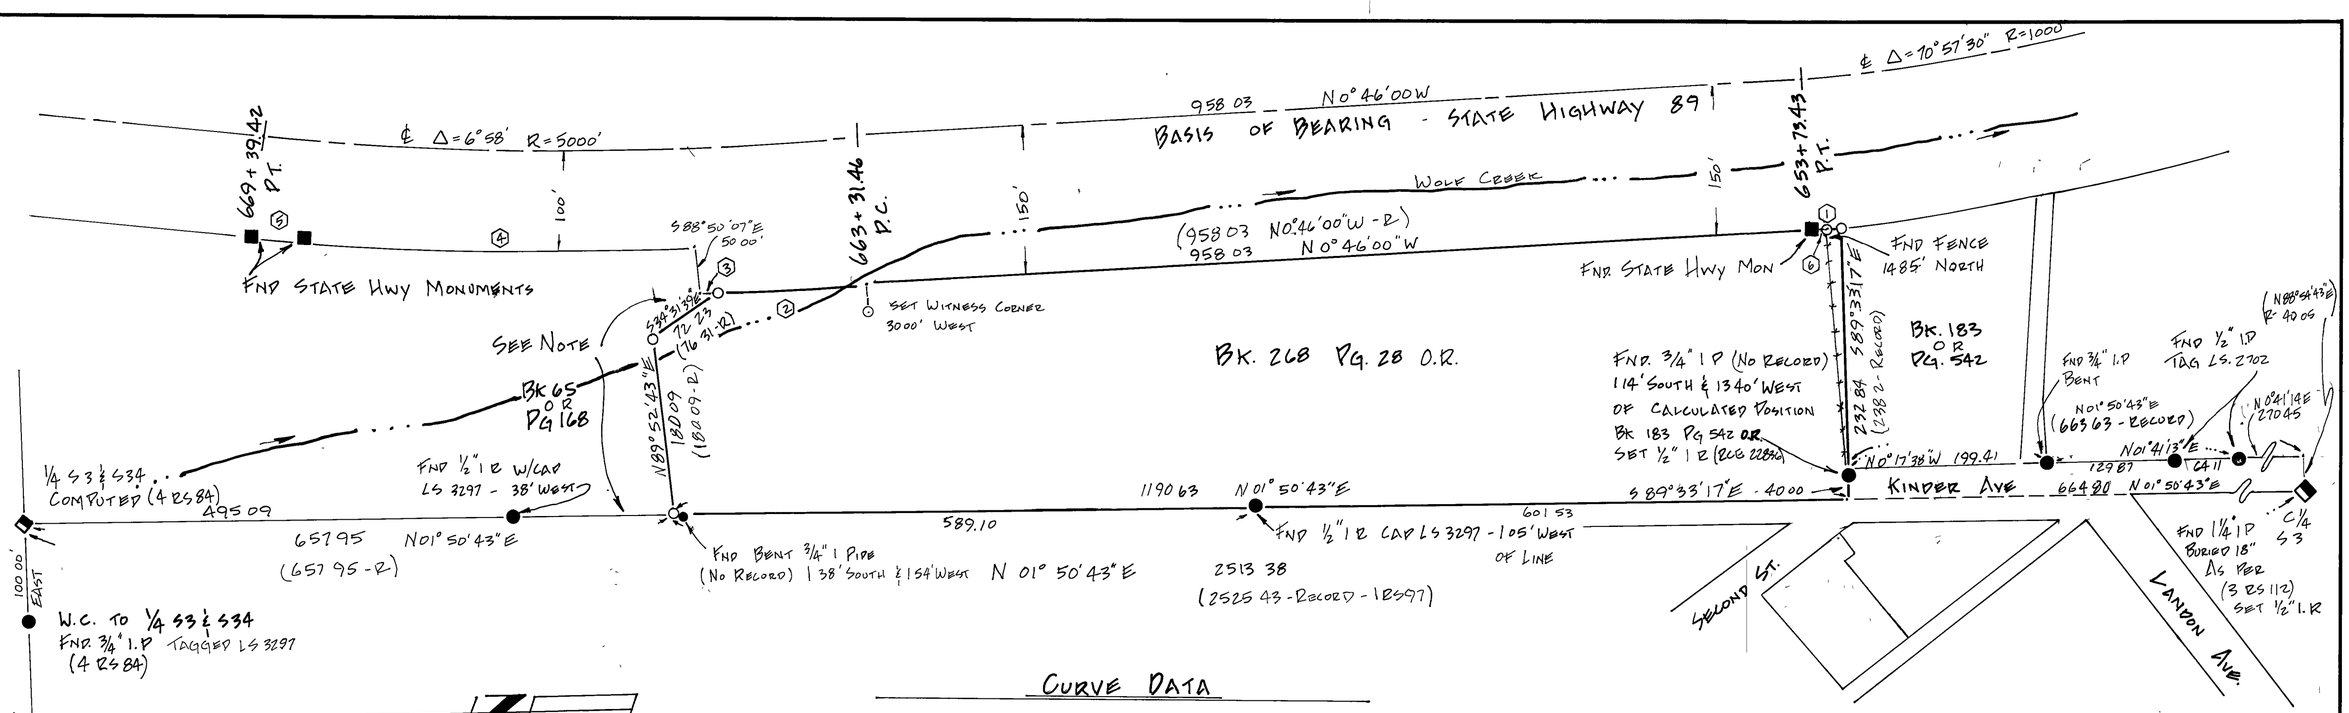

SCALE: 1" = 100'

NOTE: FOUND DISCREPANCY BETWEEN FIELD MEASUREMENTS AND BK 65 PG 168 OR REGARDING NORTH BOUNDARY. HELD RECORD DISTANCES & ANGLES FROM NORTH 1/4 SECTION 3. ALSO HELD CURVE DATA (3) AS IT FITS WELL WITH RECORD (76 DEEDS 234).

CURVE DATA

(1) Δ = 1°25'06"
R = 1150' ch. 28.46'
L = 284.7 brg S 01°28'33"E

(2) Δ = 1°31'52"
R = 5150' ch. 146.61'
L = 146.61' brg S 0°02'56"W

(3) Δ = 0°18'01"
R = 5150'
L = 27.00'

(4) Δ = 4°28'25"
R = 5100'
L = 398.20'

(5) Δ = 0°33'42"
R = 5100'
L = 50.00'

(6) Δ = 0°40'42"
R = 1150' CH 13.62
L = 13.62 CH BRG S 01°06'20"E

LEGEND

- FOUND MONUMENT AS NOTED
- SET 1/2" x 18" IRON ROD tag = RCE 22836
- STATE HIGHWAY MONUMENTS
- (2) REFER TO CURVE DATA
- CALCULATED POINT
- 1/4 SECTION CORNER AS NOTED
- EXTENDED LINES OF SURVEY
- BOUNDARY SURVEYED
- WATERCOURSE

COUNTY SURVEYOR'S CERTIFICATE

THIS MAP HAS BEEN EXAMINED FOR CONFORMANCE WITH THE REQUIREMENTS OF THE LAND SURVEYOR'S ACT THIS 12th DAY OF June, 19 79.

Lawrence J. Brock
LAWRENCE J. BROCK RCE 13528
PLUMAS COUNTY SURVEYOR

SURVEYOR'S CERTIFICATE

THIS MAP CORRECTLY REPRESENTS A SURVEY MADE BY ME OR UNDER MY DIRECTION IN CONFORMANCE WITH THE REQUIREMENTS OF THE LAND SURVEYOR'S ACT AT THE REQUEST OF LARRY BUNTING IN JUNE, 1979

THIS RECORD OF SURVEY DOES NOT CONSTITUTE A SUBDIVISION UNDER DIVISION 2 OF TITLE 7, OF GOVERNMENT CODE.

Clifford R. Brown
CLIFFORD R. BROWN RCE 22836

REGISTERED PROFESSIONAL ENGINEER
CLIFFORD R. BROWN
C22836
CIVIL
STATE OF CALIFORNIA

COUNTY RECORDERS CERTIFICATE

FILED THIS 12th DAY OF July, 19 79, AT 9:30 M. IN BOOK 5 OF R.S. AT PAGE 54, AT THE REQUEST OF THE COUNTY ENGINEER.

FEE $5.00
FILE NO. 275

RAYNELLE SLATEN
COUNTY RECORDER

BY Mildred Cotter
DEPUTY

CLIFFORD R. BROWN
CONSULTING CIVIL ENGINEER
ROUTE 1, BOX 480B
QUINCY, CA 95971

RECORD OF SURVEY

FOR: LAWRENCE AND CAROL BUNTING

LOCATED IN THE NE QUARTER SECTION 3, T26N, R9E, MDM, GREENVILLE, PLUMAS COUNTY, CALIFORNIA

JUNE 28, 1979