RECORD OF SURVEY

OF UNIT NO. 1 VISION LAKE TRACT IN THE TOWN OF CHESTER AS SHOWN ON MAP RECORDED IN BOOK 2 OF MAPS, PAGE 41, RECORDS OF PLUMAS COUNTY, CALIFORNIA BEING A PORTION OF SECTION 8, TOWNSHIP 28 NORTH, RANGE 7 EAST, M.D.M.

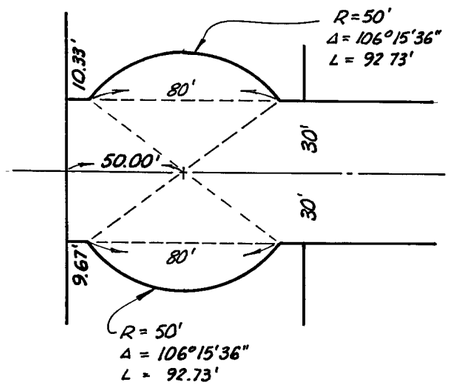

CUL-DE-SAC DETAIL "A"
(TYPICAL) Scale: 1"=60'

LEGEND

- ● MONUMENT FOUND AS NOTED
- ○ 1" I.P. SET AND TAGGED L.S. 3550 UNLESS OTHERWISE NOTED.
- ▫ 2"x 2"x 18" REDWOOD HUB SET AND TAGGED L.S 3550 UNLESS OTHERWISE NOTED.
- ( ) INDICATES RECORD DATA AS SHOWN ON BOOK 2 OF MAPS, PAGE 41.

NOTES

1. BASIS OF BEARINGS: TAKEN FROM THE SOUTHERLY LINE OF UNIT NO. 1, VISION LAKE TRACT, AS SHOWN ON BOOK 2 OF MAPS, PAGE 41, RECORDS OF PLUMAS COUNTY, AND BEING N 89°39' W.
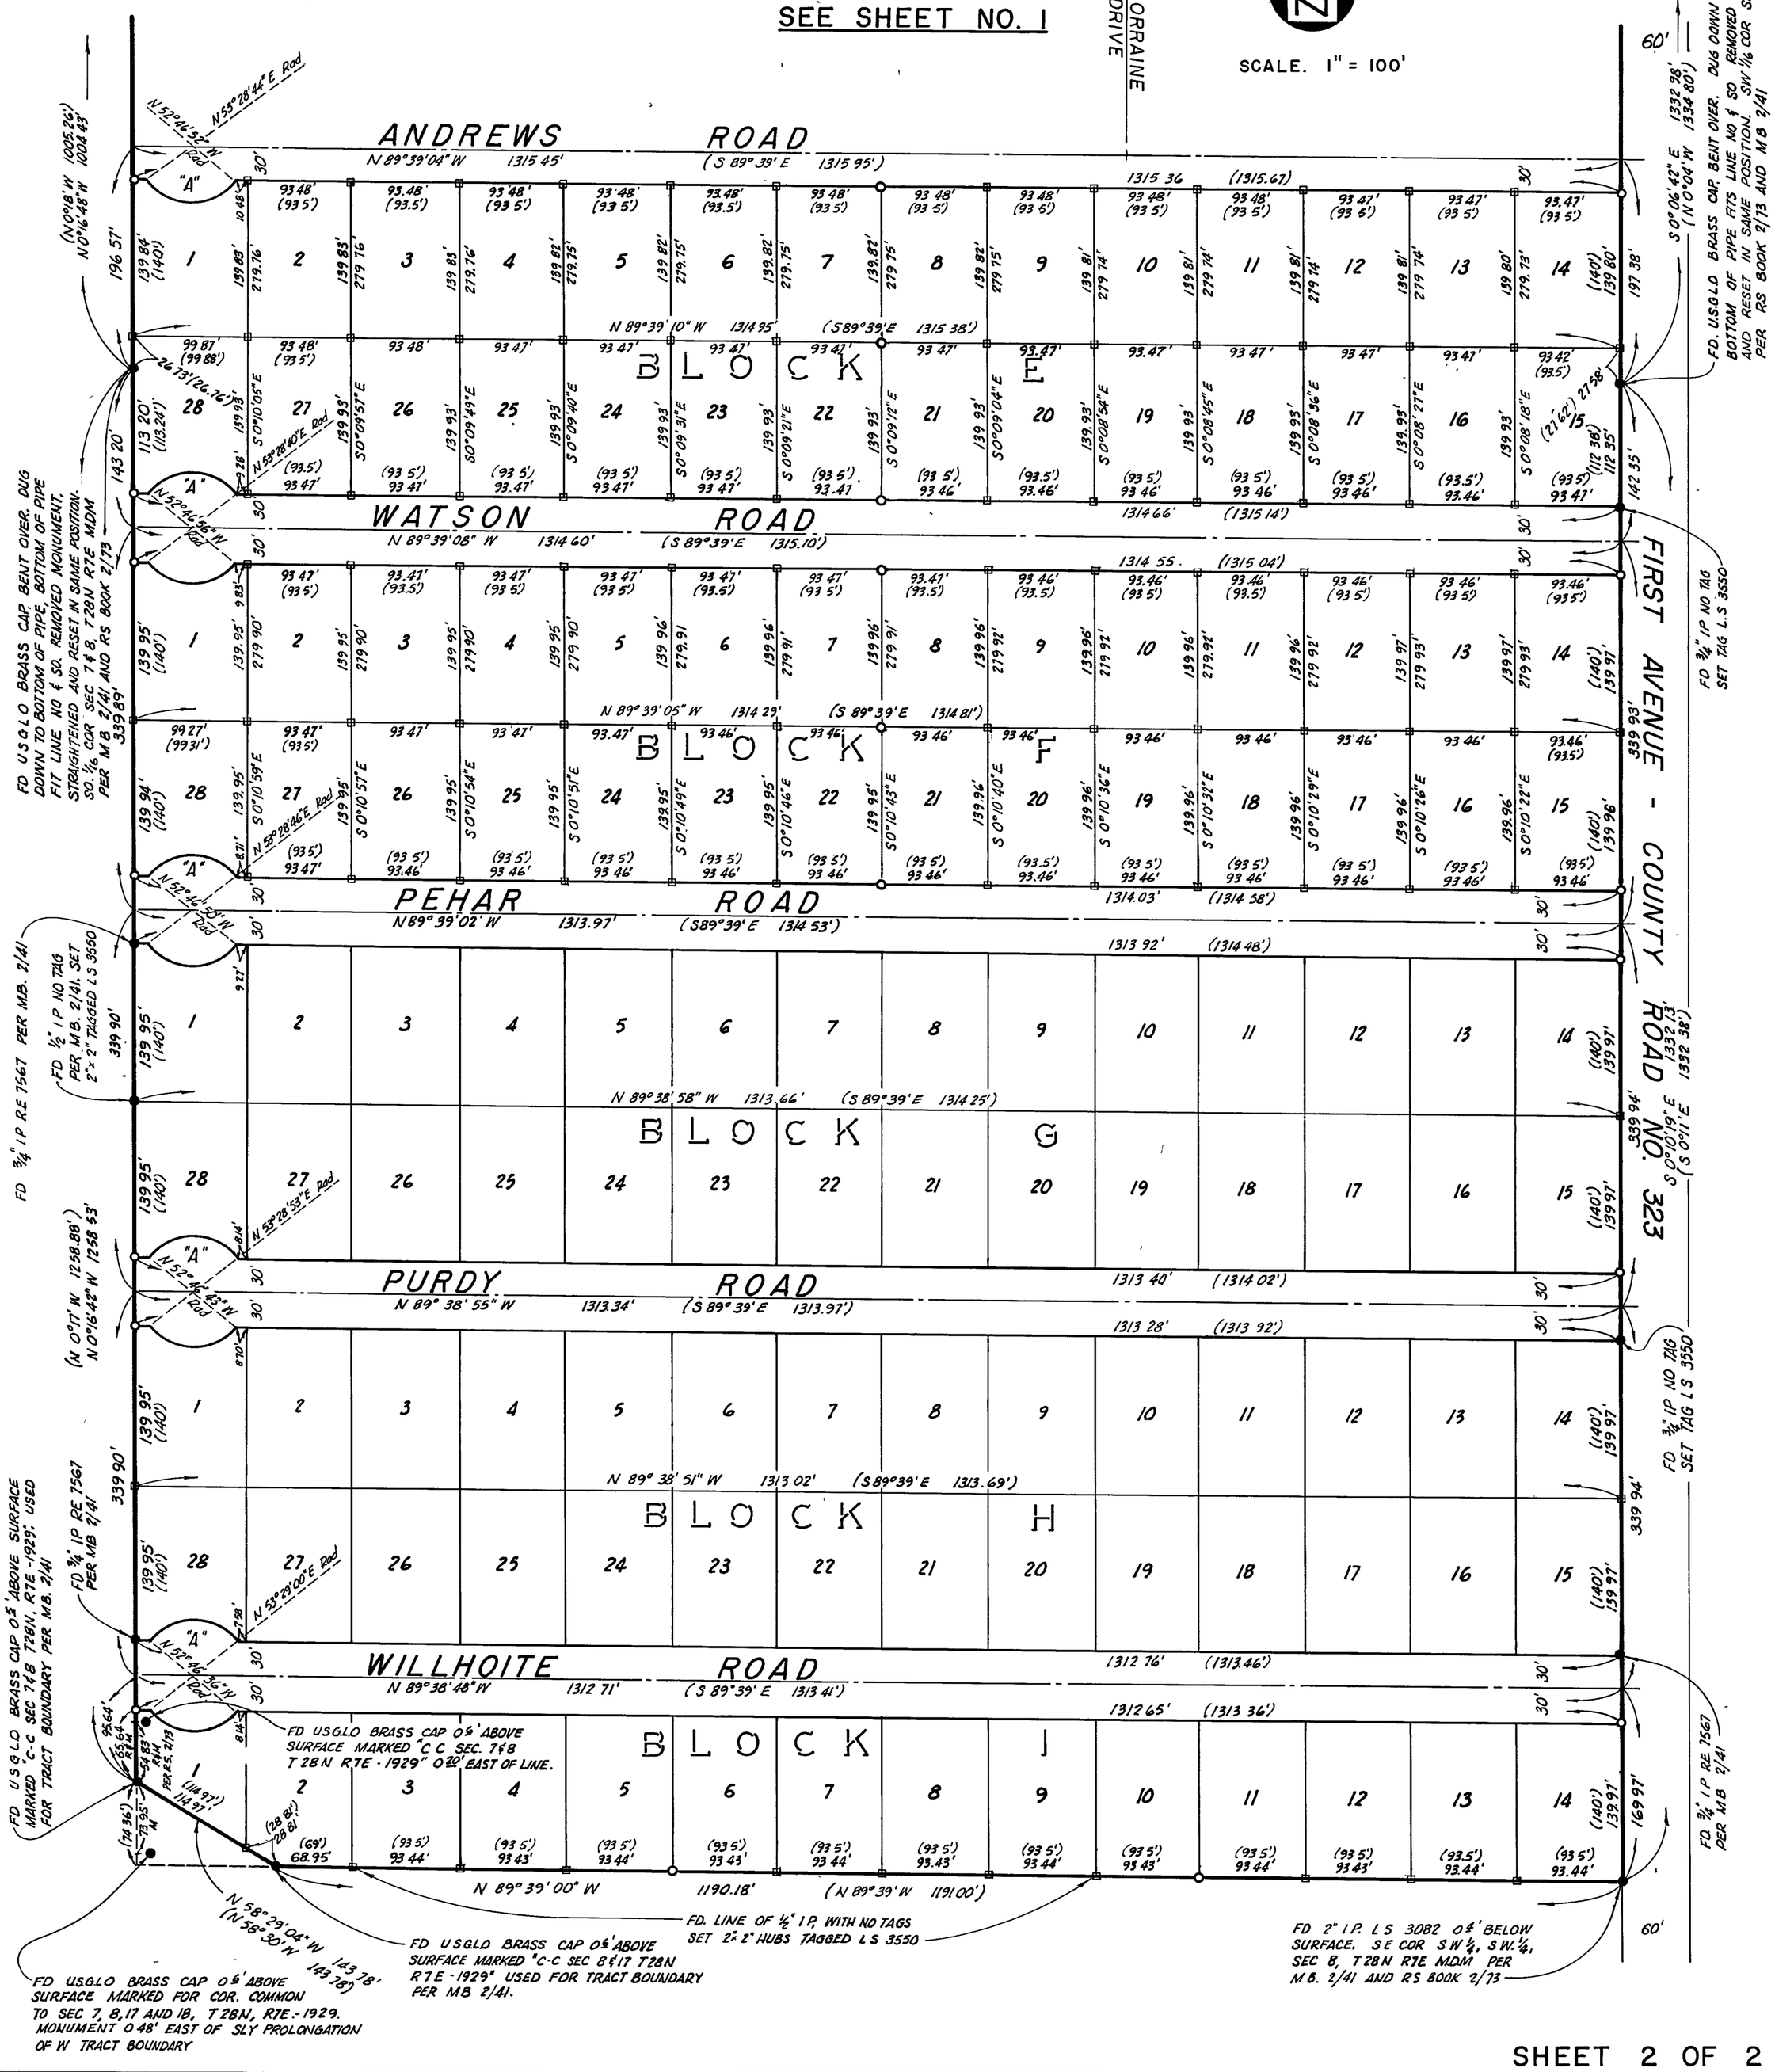
SEE SHEET NO. 1