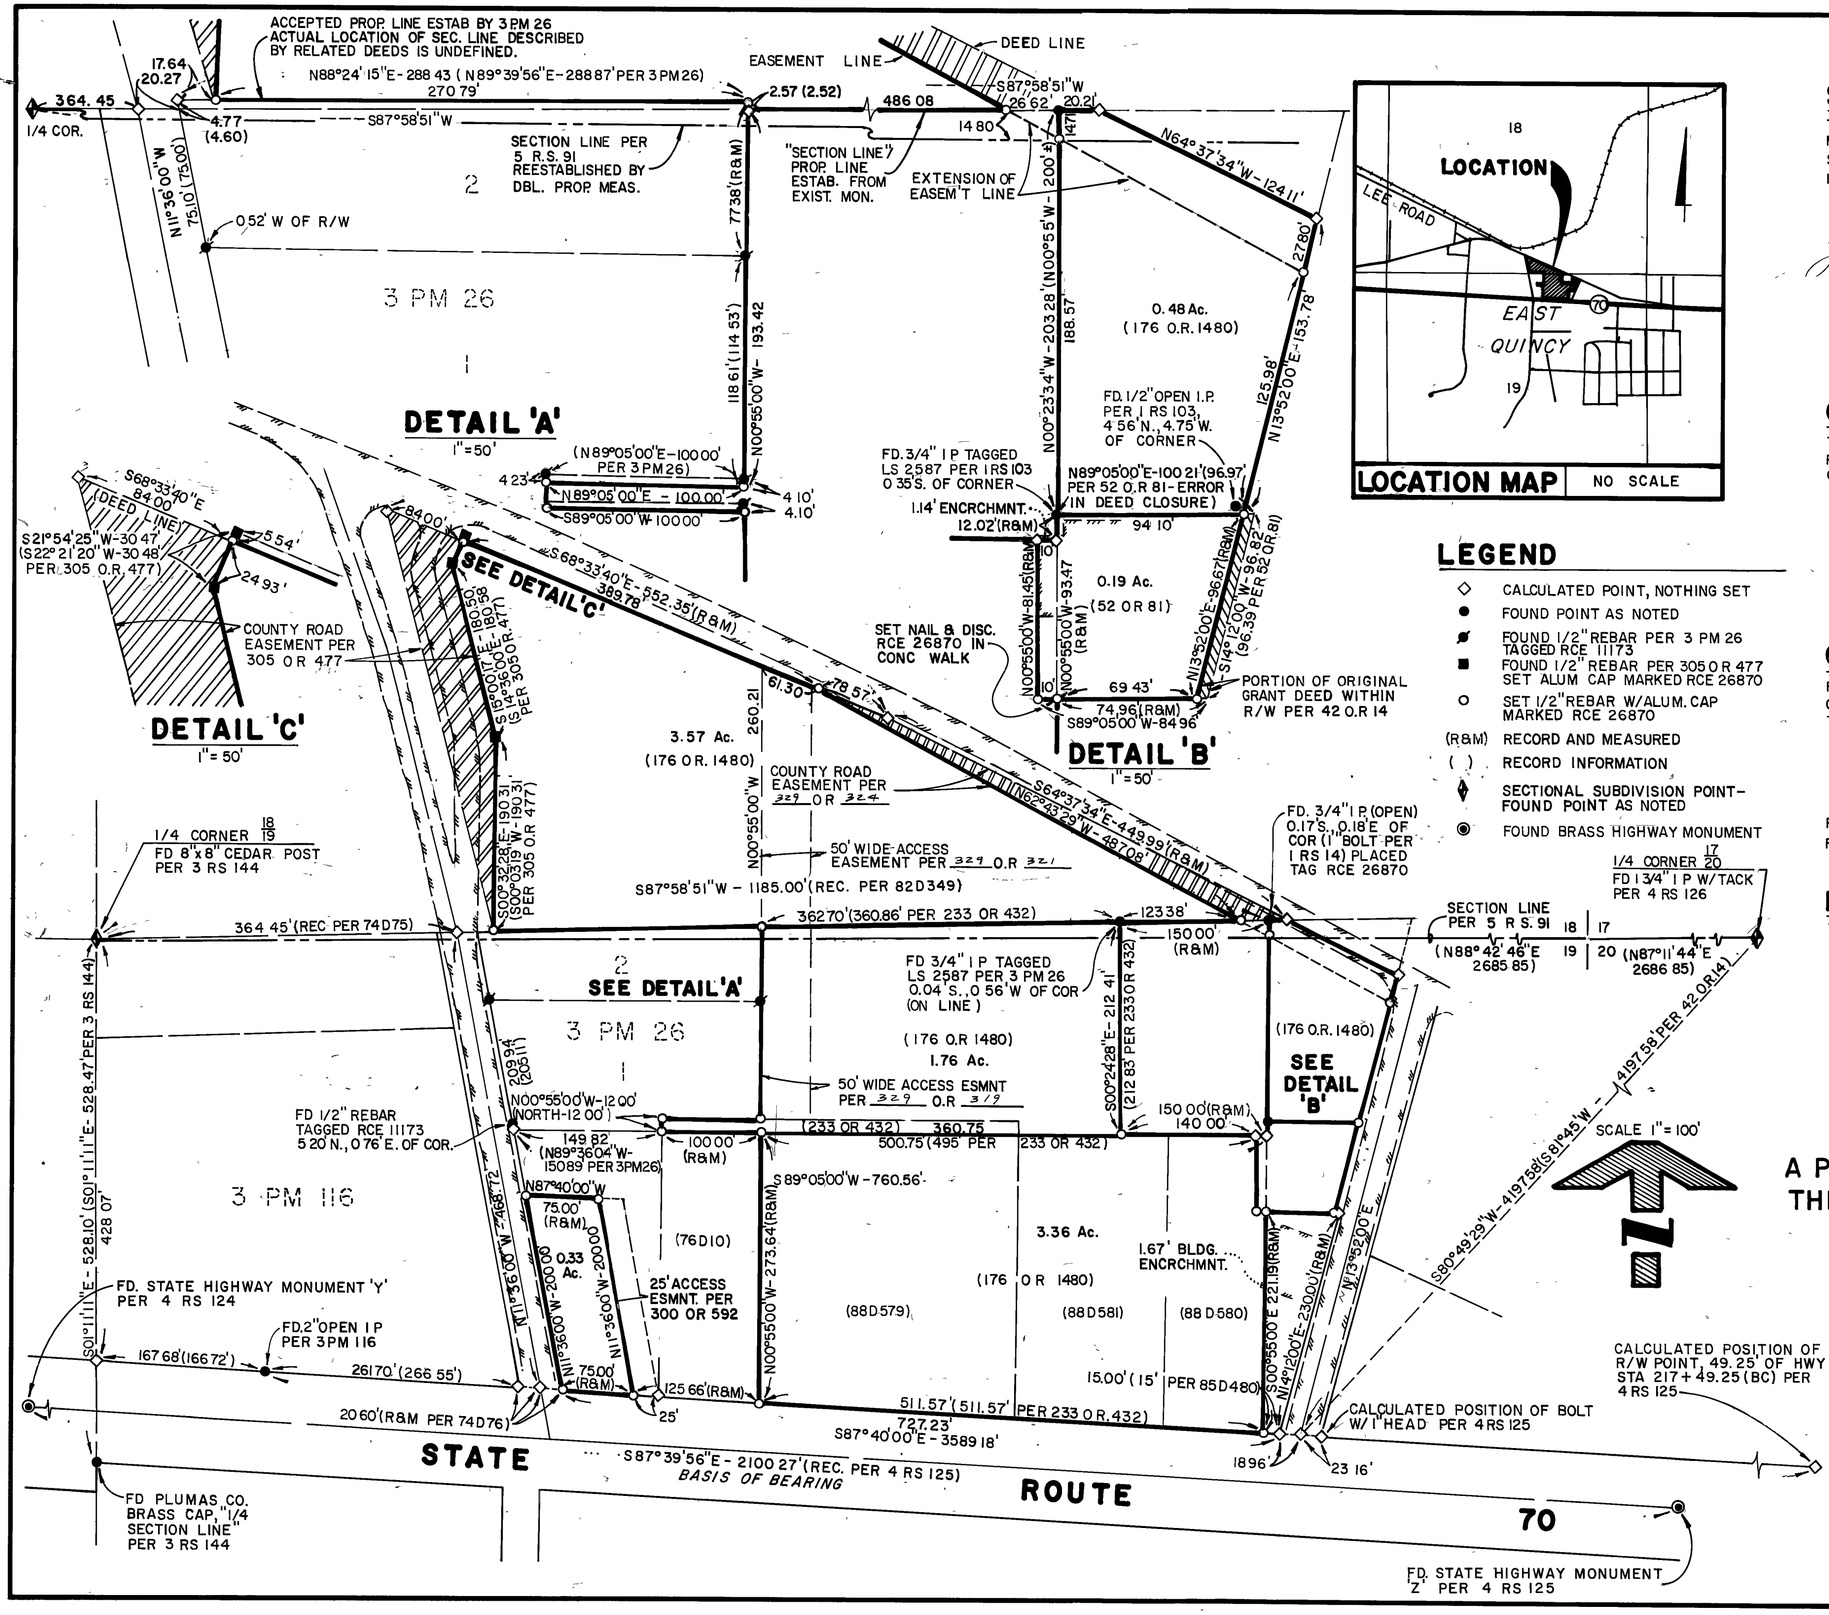

LEGEND

- ◇ CALCULATED POINT, NOTHING SET
- ● FOUND POINT AS NOTED
- ◪ FOUND 1/2" REBAR PER 3 PM 26 TAGGED RCE 11173
- ■ FOUND 1/2" REBAR PER 305 O R 477 SET ALUM CAP MARKED RCE 26870
- ○ SET 1/2" REBAR W/ALUM. CAP MARKED RCE 26870
- (R&M) RECORD AND MEASURED
- ( ) RECORD INFORMATION
- ♦ SECTIONAL SUBDIVISION POINT- FOUND POINT AS NOTED
- ◉ FOUND BRASS HIGHWAY MONUMENT

SURVEYOR'S CERTIFICATE

THIS MAP CORRECTLY REPRESENTS A SURVEY MADE BY ME OR UNDER MY DIRECTION IN CONFORMANCE WITH THE REQUIREMENTS OF THE LAND SURVEYOR'S ACT AT THE REQUEST OF ERMAN WEBB IN JULY, 1979.

Joseph G Brandt

JOSEPH G BRANDT RCE 26870

COUNTY SURVEYOR'S CERTIFICATE

THIS MAP HAS BEEN EXAMINED FOR CONFORMANCE WITH THE REQUIREMENTS OF THE LAND SURVEYOR'S ACT THIS 13TH DAY OF May 1980

Lawrence J. Brock

LAWRENCE J. BROCK RCE 13528
PLUMAS COUNTY SURVEYOR

COUNTY RECORDER'S CERTIFICATE

FILED THIS 13TH DAY OF May 1980, AT 11:00 A.M. IN BOOK 5 OF RECORDS OF SURVEY AT PAGE 111 AT THE REQUEST OF THE COUNTY ENGINEER

ILA DIGGS
COUNTY RECORDER

BY Isabelle Andrews
DEPUTY

FEE $5.00
FILE NO 8852

BASIS OF BEARING

THE BASIS OF BEARING FOR THIS SURVEY IS THAT CERTAIN LINE BETWEEN STATE HIGHWAY MONUMENTS 'Y' & 'Z' AS SHOWN ON 4 RS 125.

RECORD OF SURVEY

OF

A PORTION OF THE SE 1/4 OF SEC. 18 & THE NE 1/4 OF SEC. 19, T24N, R10E, MDM

PLUMAS COUNTY, CALIFORNIA

FOR

ERMAN WEBB

brandt & associates
CIVIL ENGINEERS ~ SURVEYORS

75 COURT STREET
QUINCY, CALIFORNIA 95971

P.O BOX 749
916-283-1111

WO No 790503

DATE: SEPT., 1979

SHEET 1 OF 1

5 RS 111