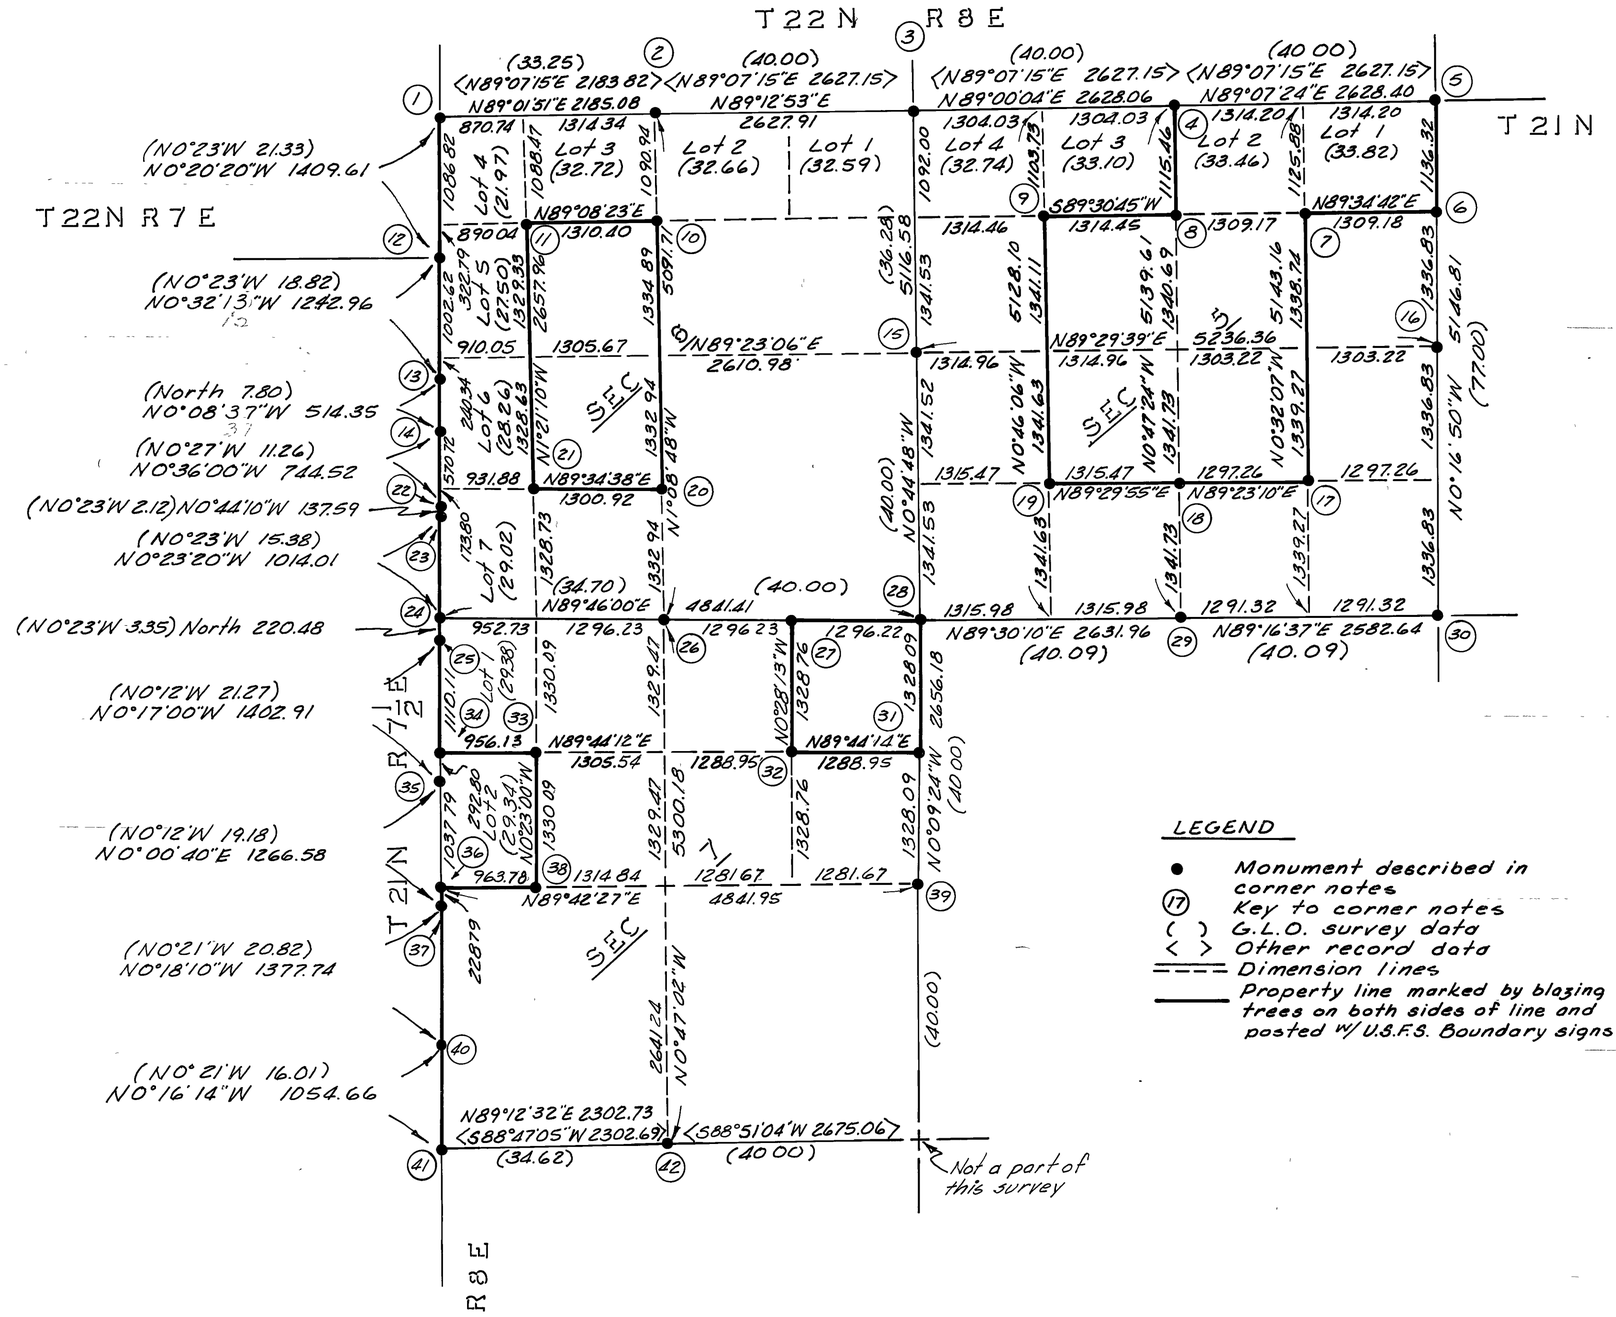

SURVEY HISTORY

The original survey of Sections 5, 6, & 7 were performed by D.C. Hall in 1884. The west line of this Township was resurveyed by the G.L.O. in 1928. Over the years there have been many surveys performed using staff compass & tape methods. The points determined were used as agreement corners by the U.S.F.S. and private land owners. The recovery of the G.L.O. corners were for the most part accomplished during these staff compass surveys. Additional corner recovery in the last few years was accomplished by U.S.F.S. personel. Surveys by L.S. 2061 along the north line of Sections 5 & 6 and surveys by L.S. 3761 on the south line of Section 7 complete the corner recovery in the survey area.

Proceedures used were such that the specified tolerance were not exceeded. (1:5000)

PROJECT TEAM

Rod Dawson	L.S. 3621	Mark Bortles	Tech.
Joy Burgess	L.S. 4790	Bob Riggins	Tech.
Wm Nowlin	L.S. 4753	Jim Arveson	Tech.
Bob Raibley	Tech.	Mark Adison	Tech.
Mike Evans	Tech.	Paul Ominsky	Tech.

BASIS OF BEARINGS

North from Solar observation taken near the northwest corner of Section 6, T.21N., R.8E., M.D.M.

GENERAL NOTES

1. Monuments set on this survey were supplied by the U.S.F.S.. They are 3" caps on 2" pipe, all manufactured of aluminum. The corner Identification was stamped on the cap as per the 1973 B.L.M. "Manual of Instructions."
2. Trees marked as accessories to corner monuments were scribed to conform to B.L.M. practice. The ties shown were measured to the apparent center of the tree.

LEGEND

- ● Monument described in corner notes
- (17) Key to corner notes
- ( ) G.L.O. survey data
- < > Other record data
- ==== Dimension lines
- ——— Property line marked by blazing trees on both sides of line and posted w/ U.S.F.S. Boundary signs.

NORTH

1" = 1000'

SURVEYOR'S CERTIFICATE

THIS MAP CORRECTLY REPRESENTS A SURVEY MADE BY ME OR UNDER MY DIRECTION IN CONFORMANCE WITH THE REQUIREMENTS OF THE LAND SURVEYORS ACT IN July to Nov 1980 AT THE REQUEST OF RANDY VASQUEZ (L P CORP)

Rodney D. Dawson
RODNEY D. DAWSON L.S. 3621

LICENSED LAND SURVEYOR RODNEY D. DAWSON L.S. STATE OF CALIFORNIA

COUNTY SURVEYOR'S CERTIFICATE

THIS MAP HAS BEEN EXAMINED THIS 22 DAY OF January 1981 FOR CONFORMANCE WITH THE REQUIREMENTS OF THE LAND SURVEYOR'S ACT.

COUNTY SURVEYOR Lawrence J. Brock
LAWRENCE J. BROCK RCE 13528

DEPUTY

RECORDER'S CERTIFICATE

FILED THIS 22 DAY OF January 1981 AT 11:25 A.M. IN BOOK 5 OF Record of Surveys AT PAGE 131 AT THE REQUEST OF County Engineer

FEE: $ 7.00 File No 5335

COUNTY RECORDER ILA DIGGS

DEPUTY Isabelle Andrews

RECORD OF SURVEY

FOR LOUISIANA PACIFIC CORP. & THE PLUMAS NATIONAL FOREST OF SECTIONS 5, 6 & 7 T. 21 N., R. 8 E., M.D.M. COUNTY OF PLUMAS, CA.

DAWSON - BURGESS LAND SURVEYS REDDING, CALIFORNIA

FALL 1980 SHEET 1 OF 2 SHEETS