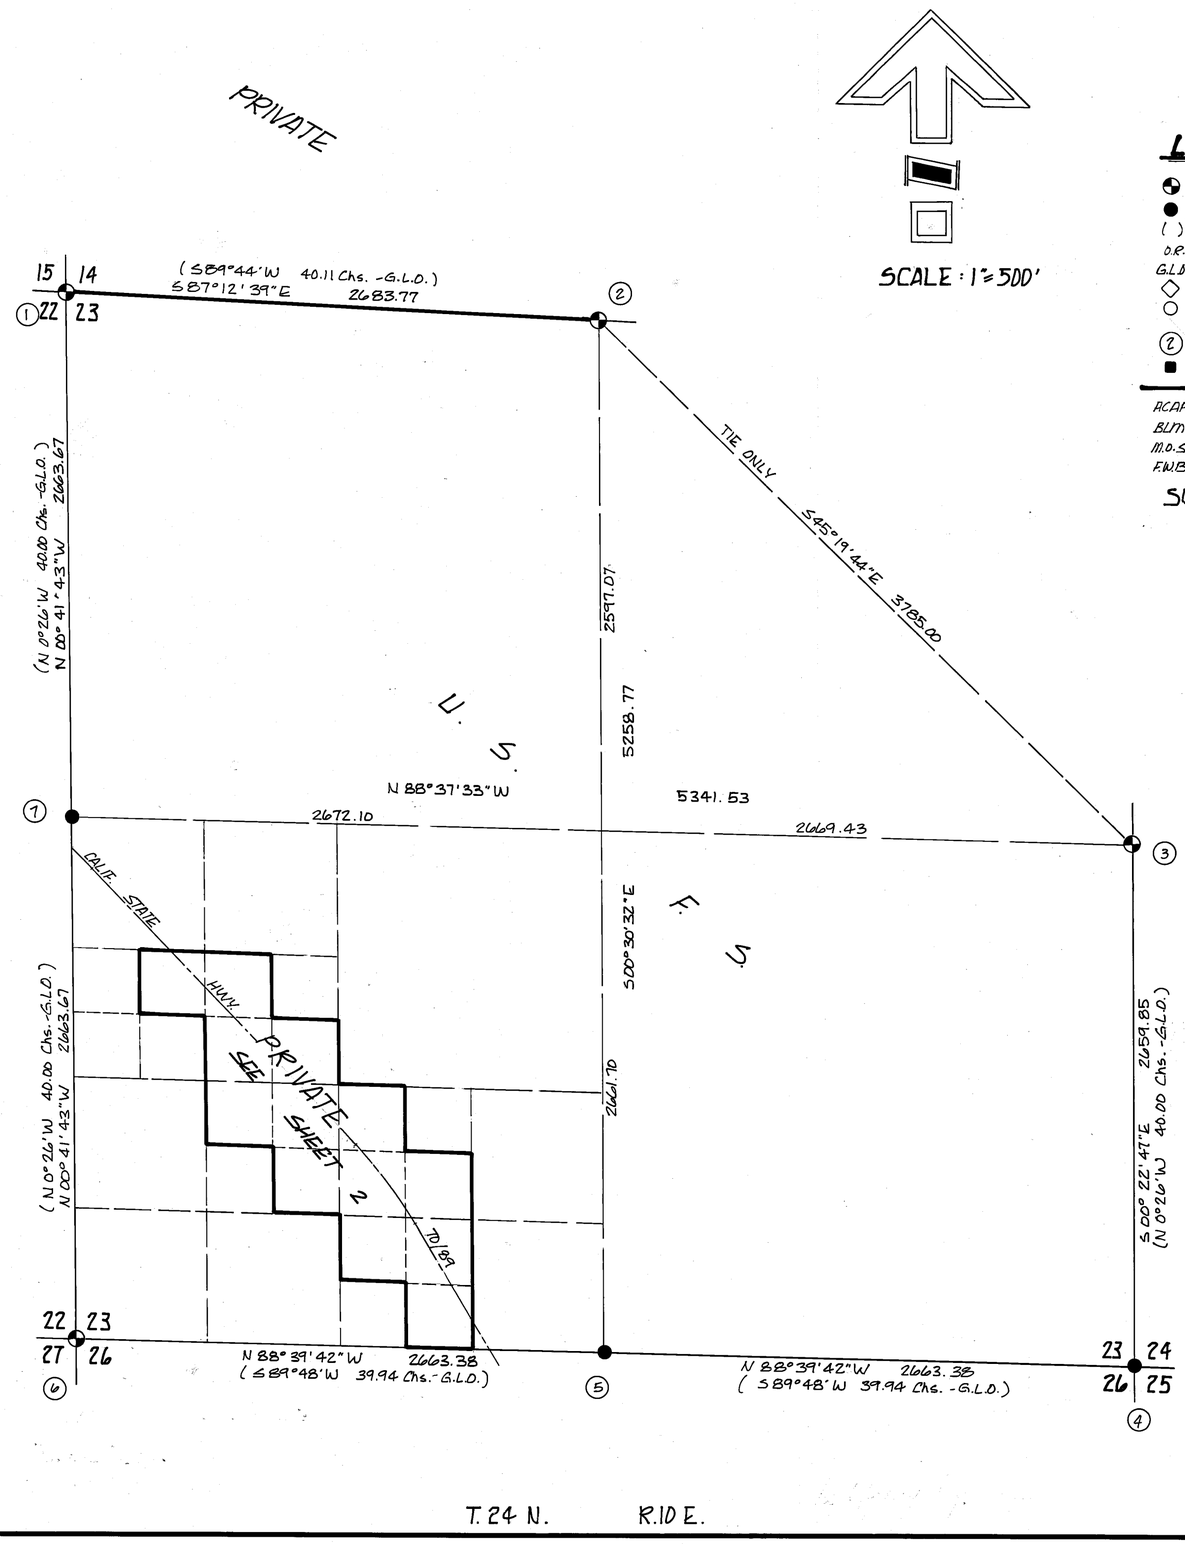

LEGEND

- FOUND SECTIONAL CORNER MONUMENTED AS NOTED
- CORNER MONUMENTED PER THIS SURVEY AS NOTED
- ( ) INDICATES RECORD DATA
- O.R. OFFICIAL RECORDS
- G.L.O. GENERAL LAND OFFICE
- ◇ COMPUTED POINT
- ○ SET 1/2" x 24" REBAR WITH 1 1/2" ALUM. CAP STAMPED 'M FILSINGER LS 4976'
- (2) SEE CORNER NOTES - SHEET 3
- ■ FOUND 6" x 6" CONCRETE HWY. R/W MONUMENT
- INDICATES CLEARED, POSTED AND BLAZED LINE
- ACAP ALUMINUM CAP ON ALUMINUM PIPE (3 1/4" CAP)
- BLM BUREAU OF LAND MANAGEMENT
- M.O.S. MOUND OF STONE
- F.W.B. FROM WHICH BEARS

SURVEY HISTORY: SECTION 23 SURVEYED UNDER CONTRACT TO Wm. MINTO DATED JULY 21 1880. WORK COMMENCED SEPTEMBER 20 1880 AND COMPLETED SEPTEMBER 22 1880.

SURVEYOR'S STATEMENT

THIS MAP CORRECTLY REPRESENTS A SURVEY MADE BY ME OR UNDER MY DIRECTION IN CONFORMANCE WITH THE REQUIREMENTS OF THE LAND SURVEYORS' ACT AT THE REQUEST OF VERNON FLETCHER AND THE PLUMAS NATIONAL FOREST IN JUNE 1986.

LICENSED LAND SURVEYOR MARK D. FILSINGER No. 4976 STATE OF CALIFORNIA

Mark D. Filsinger
MARK D. FILSINGER LS 4976
EXP. 12-31-89

COUNTY SURVEYOR'S STATEMENT

THIS MAP HAS BEEN EXAMINED IN ACCORDANCE WITH SECTION 8766 OF THE LAND SURVEYORS' ACT THIS 10th DAY OF December 1986.

Lawrence J. Brock
LAWRENCE J. BROCK RCE 13528
PLUMAS COUNTY SURVEYOR

RECORDER'S CERTIFICATE

FILED THIS 10th DAY OF December, 1986, AT 1:00 P.M. IN BOOK 7 OF RECORD OF SURVEYS AT PAGE 103-105, AT THE REQUEST OF THE COUNTY ENGINEER.

FEE $9.00
FILE No 4597

ILA DIGGS
PLUMAS COUNTY RECORDER
BY Jeffrey J. Reavis
DEPUTY

BASIS OF BEARINGS

SOLAR OBSERVATION TAKEN 1100 FT. NORTHWEST OF THE QUARTER CORNER COMMON TO SECTIONS 23 AND 24, T.24N., R.10E., M.D.M., USING THE ALTITUDE METHOD ON SEPTEMBER 1, 1986.

LATITUDE: 39° 55' 51" NORTH

RECORD OF SURVEY

FOR

VERNON FLETCHER AND THE U.S.D.A.-PLUMAS NATIONAL FOREST

LOCATED IN SECTION 23, TOWNSHIP 24 NORTH, RANGE 10 EAST, MOUNT DIABLO MERIDIAN, PLUMAS COUNTY, CA.

MARK D. FILSINGER
LAND SURVEYOR

473 BELL LANE
QUINCY CALIF. 95971

P.O. BOX 3108
(916) 283-0754

OCTOBER 1986

SHEET 1 OF 3