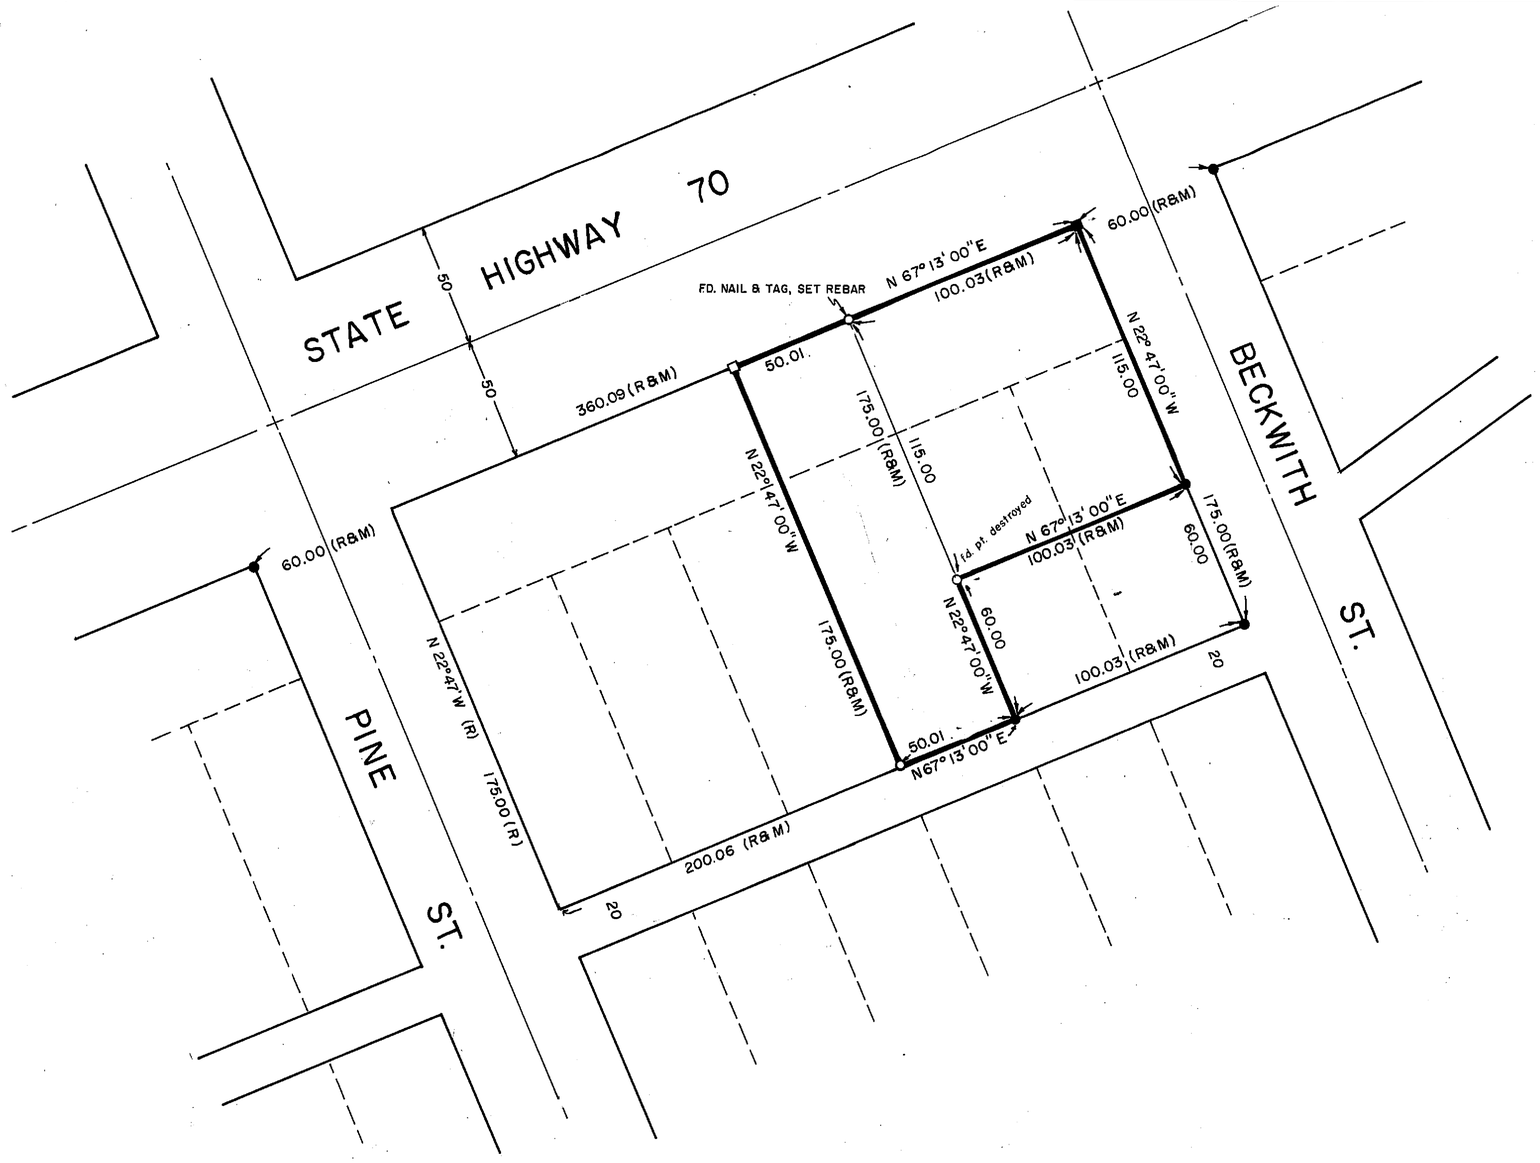

BASIS OF BEARING

The East line of this parcel, shown as N 22° 47'00" W on 5 RS 103

LEGEND

O = Set 5/8" capped rebar, LS 2843

□ = Set nail and tag, LS 2843

● = Found 1/2" capped rebar, LS 2843, per 5 RS 103

■ = Found nail and tag, LS 2843, per 5 RS 103. *Reset 5/8" rebar & cap.*

R = Record information

M = Measured

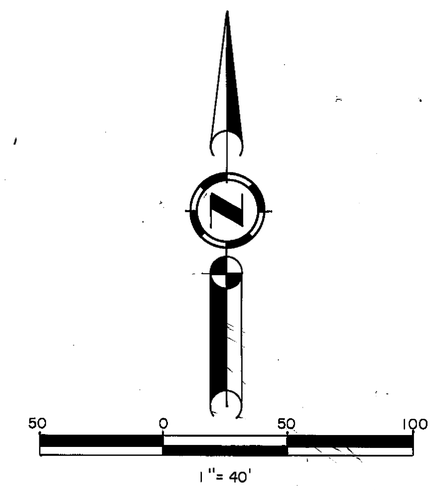

RECORD OF SURVEY
FOR
ANTHONY CAVALLI

OF A PORTION OF BLOCK 2, PORTOLA TOWNSITE
SEC. 36, T. 23 N., R. 13 E., M.D.B.&M.,
PLUMAS COUNTY, CALIFORNIA

SURVEYOR'S STATEMENT

This map correctly represents a survey made by me or under my direction in conformance with the requirements of the Land Surveyors Act at the request of *Anthony Cavalli* on April 3rd, 1989.

LICENSED LAND SURVEYOR JOHN W. HAMBY L.S. 2843 6-30-92 STATE OF CALIFORNIA

John Hamby
John W. Hamby LS 2843

COUNTY SURVEYOR'S STATEMENT

This map has been examined in accordance with Section 8766 of the Land Surveyors Act this 31st day of May, 1989.

Lawrence J. Brock
Lawrence J. Brock RCE 13528

RECORDERS STATEMENT

Filed this 31st day of May, 1989, at 2:31 p.m. in Book 8 of Record of Surveys at Page 73 at the request of the County Engineer.

Fee 5.00
File No. 3149

Ila Diggs
Plumas County Recorder

by Teresa P. [illegible]
Deputy

SHEET 1 OF 1

HAMBY SURVEYING, INC.
Portola, California
P.O. Box 1209
(916) 832-5571

89008

BRUNING 44-132 40893