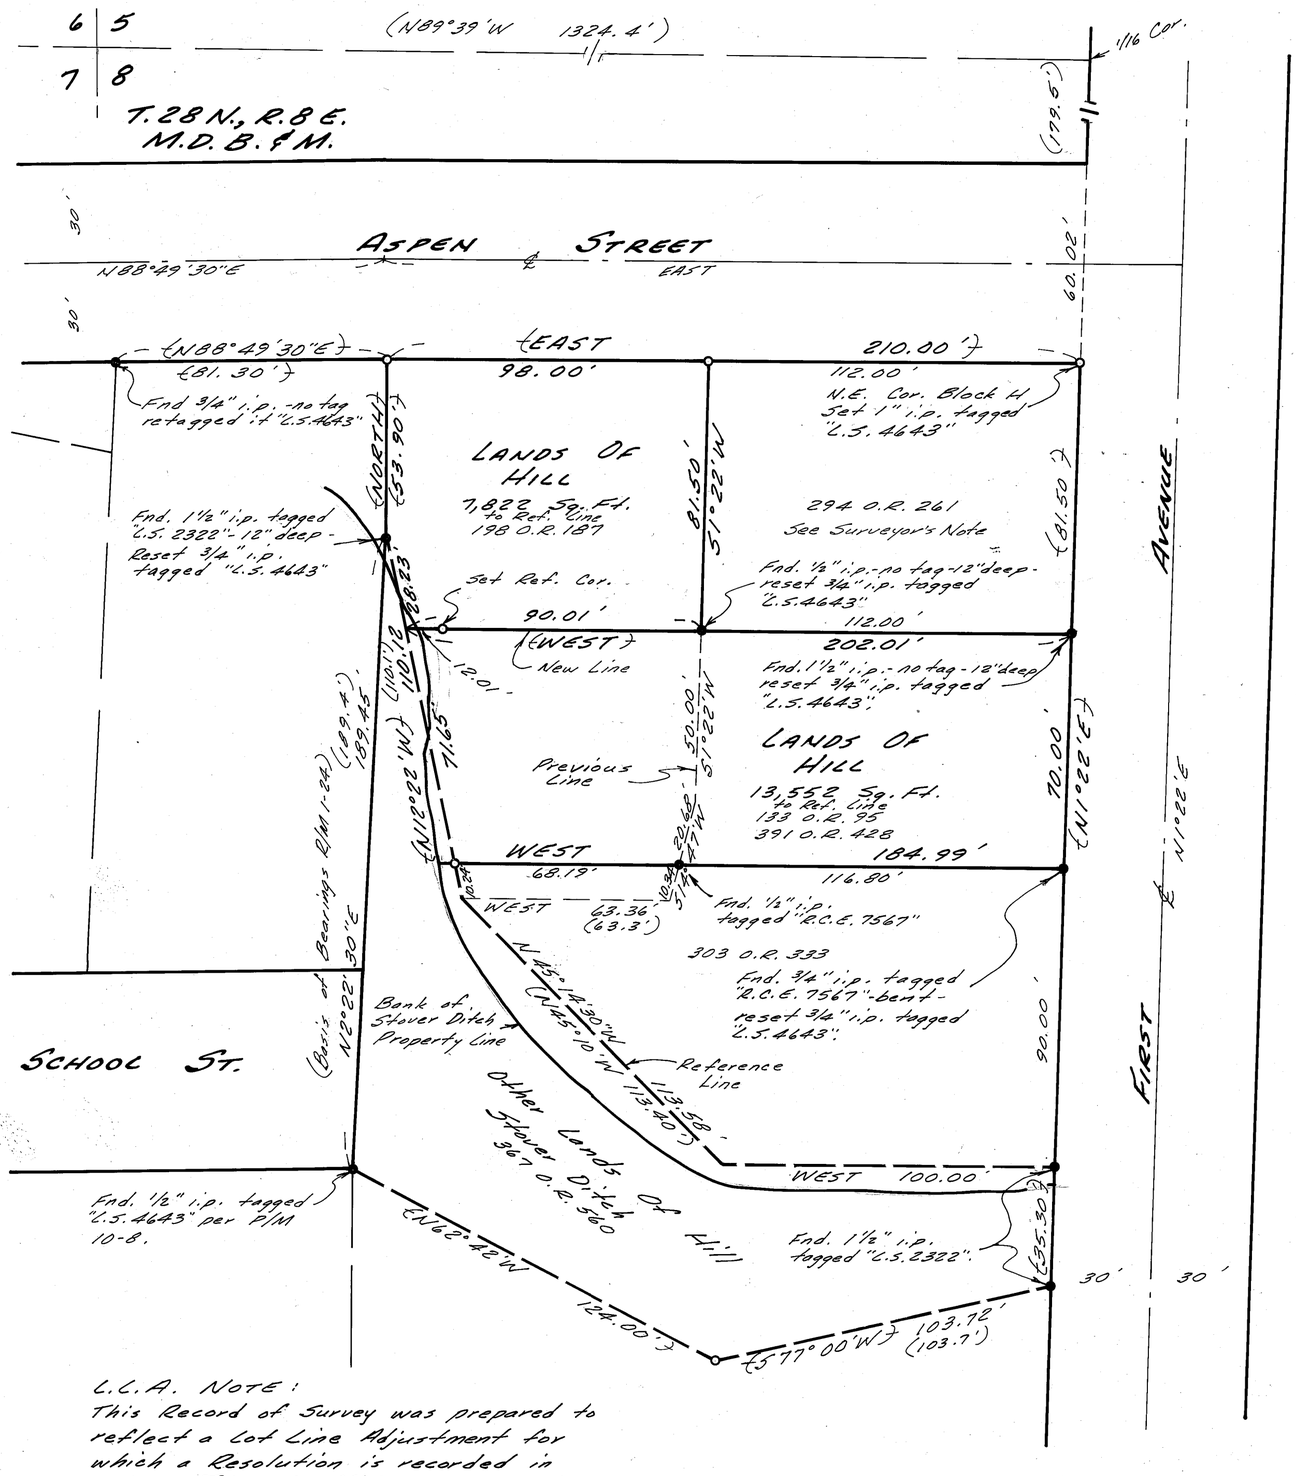

SCALE: 1"=30'

Basis of Bearings are per Central Addition Bk. 1 of Maps at page 24.

REGISTERED PROFESSIONAL ENGINEER ROBERT T. HUNTER No. 30515 CIVIL STATE OF CALIFORNIA

SURVEYOR'S STATEMENT:

This map correctly represents a survey made by me or under my direction in conformance with the Land Surveyor's Act at the request of Marcella H.Hill in July 1991.

LICENSED LAND SURVEYOR STEPHEN H. SCHMIDT EXP. 9/30/94 No. 4643 STATE OF CALIFORNIA

Stephen H. Schmidt, L.S. 4643

COUNTY SURVEYOR'S STATEMENT:

This map has been examined in accordance with Section 8766 of the Land Surveyor's Act this 2nd day of November 1992.

R. Tom Hunter

R. Tom Hunter, Plumas County Surveyor
R.C.E. 30515, License Expires 3/31/96

RECORDER'S STATEMENT:

Filed this 12th day of November, 1992 at 9:47 A in Book 9 of Record of Surveys at page 96 at the request of the County Surveyor.

Fee: $5.00
File No. 9646

Judith Wells
County Recorder

by Sue A. Darcy
Deputy

LEGEND

- ℄ → Record & Measured Information
- ( ) Record Information R/M 1-24
- —●— Found monuments as noted.
- —○— Set 3/4" iron pipe tagged L.S. 4643 (except as noted).

SURVEYOR'S NOTE:

This survey accepts the Northeast corner of Block H in Central Addition as the same point as called in 294 O.R. 261 as lying 1320 feet East and 260 feet South of the Northwest corner of Section 8. It is presumed that the Central Addition Map and monumentation (Bk. 1 of Maps at page 24) resolved the apparent discrepancies in bearings and distances between 294 O.R. 261 and the adjoining Hill deeds as shown on this map.

L.C.A. NOTE:

This Record of Survey was prepared to reflect a Lot Line Adjustment for which a Resolution is recorded in Volume 586 of Official Records at page 599.

RECORD OF SURVEY FOR MARCELLA C. HILL

PORTION LOTS 6 & 7, BLK. H, CENTRAL ADDITION
TOWN OF CHESTER
IN THE N.W.¼, N.W.¼, SEC. 8, T.28N., R.8E., M.D.B.&M.
PLUMAS COUNTY, CALIFORNIA

SCALE: 1"=30'

NST Engineering, Inc.
1495 Riverside Drive
Susanville, California
916-257-5173

Sheet 1 of 1

82-50