



STATE OF CALIFORNIA
BUSINESS, TRANSPORTATION, AND HOUSING AGENCY
DEPARTMENT OF TRANSPORTATION
RECORD OF SURVEY
OF MONUMENTATION
IN THE UNINCORPORATED TERRITORY OF THE
COUNTY OF PLUMAS, STATE OF CALIFORNIA
ALONG STATE HWY. ROUTE 70, P.M. 40.0 TO 41.5
IN SECTIONS 2, 10 & 11, T.24 N., R.9 E., M.D.M.

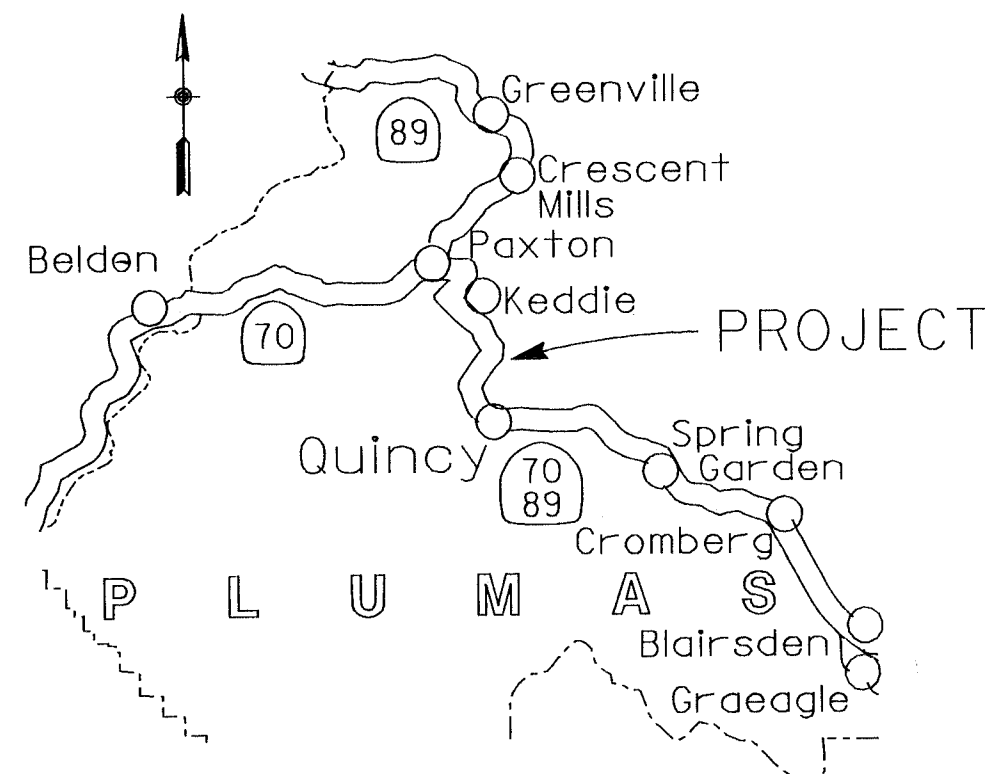

CONTROL MONUMENTS		
COORDINATES		
NAME	NORTH	EAST
ARGENTINE L.O.	227,838.310	2,347,036.700
QUINCY 7051 ECC	234,951.430	2,297,527.830
CM 40.2	234,149.886	2,297,830.084
CM 40.25	233,843.973	2,297,665.320
CM 40.5	232,720.050	2,296,960.055
CM 40.60	232,206.883	2,296,603.110
CM 40.94	231,226.464	2,295,192.636
CM 41.2	230,400.527	2,294,267.639
CM 41.32	230,024.108	2,293,753.150
CM 41.4	229,688.287	2,293,503.381
CM 41.8	227,771.334	2,292,373.941
CM 42.00	227,051.681	2,291,861.442
CM 42.10R	226,414.312	2,291,826.111
CM 42.50	224,515.990	2,293,078.691
QUINCY 1949	223,672.610	2,293,761.770
RADIO HILL ECC	223,067.080	2,300,618.980

EXCEPTING THOSE SHOWN OTHERWISE, ALL DISTANCES AND BEARINGS ARE GRID, BASED ON THE CALIFORNIA COORDINATE SYSTEM OF 1927, ZONE 1. TO OBTAIN GROUND LEVEL DISTANCES, MULTIPLY GRID DISTANCES BY 1.0001499. GRID WAS ESTABLISHED FROM U.S.C. & G.S. STA. "QUINCY" AND D.M.A. STA. "QUINCY STA 7051 ECC"


SUPPLEMENTARY INFORMATION MAY BE
OBTAINED FROM THE DISTRICT OFFICE,
SURVEY DEPARTMENT OR RIGHT OF WAY
ENGINEERING DEPARTMENT, 1657
RIVERSIDE DRIVE, REDDING, CA.

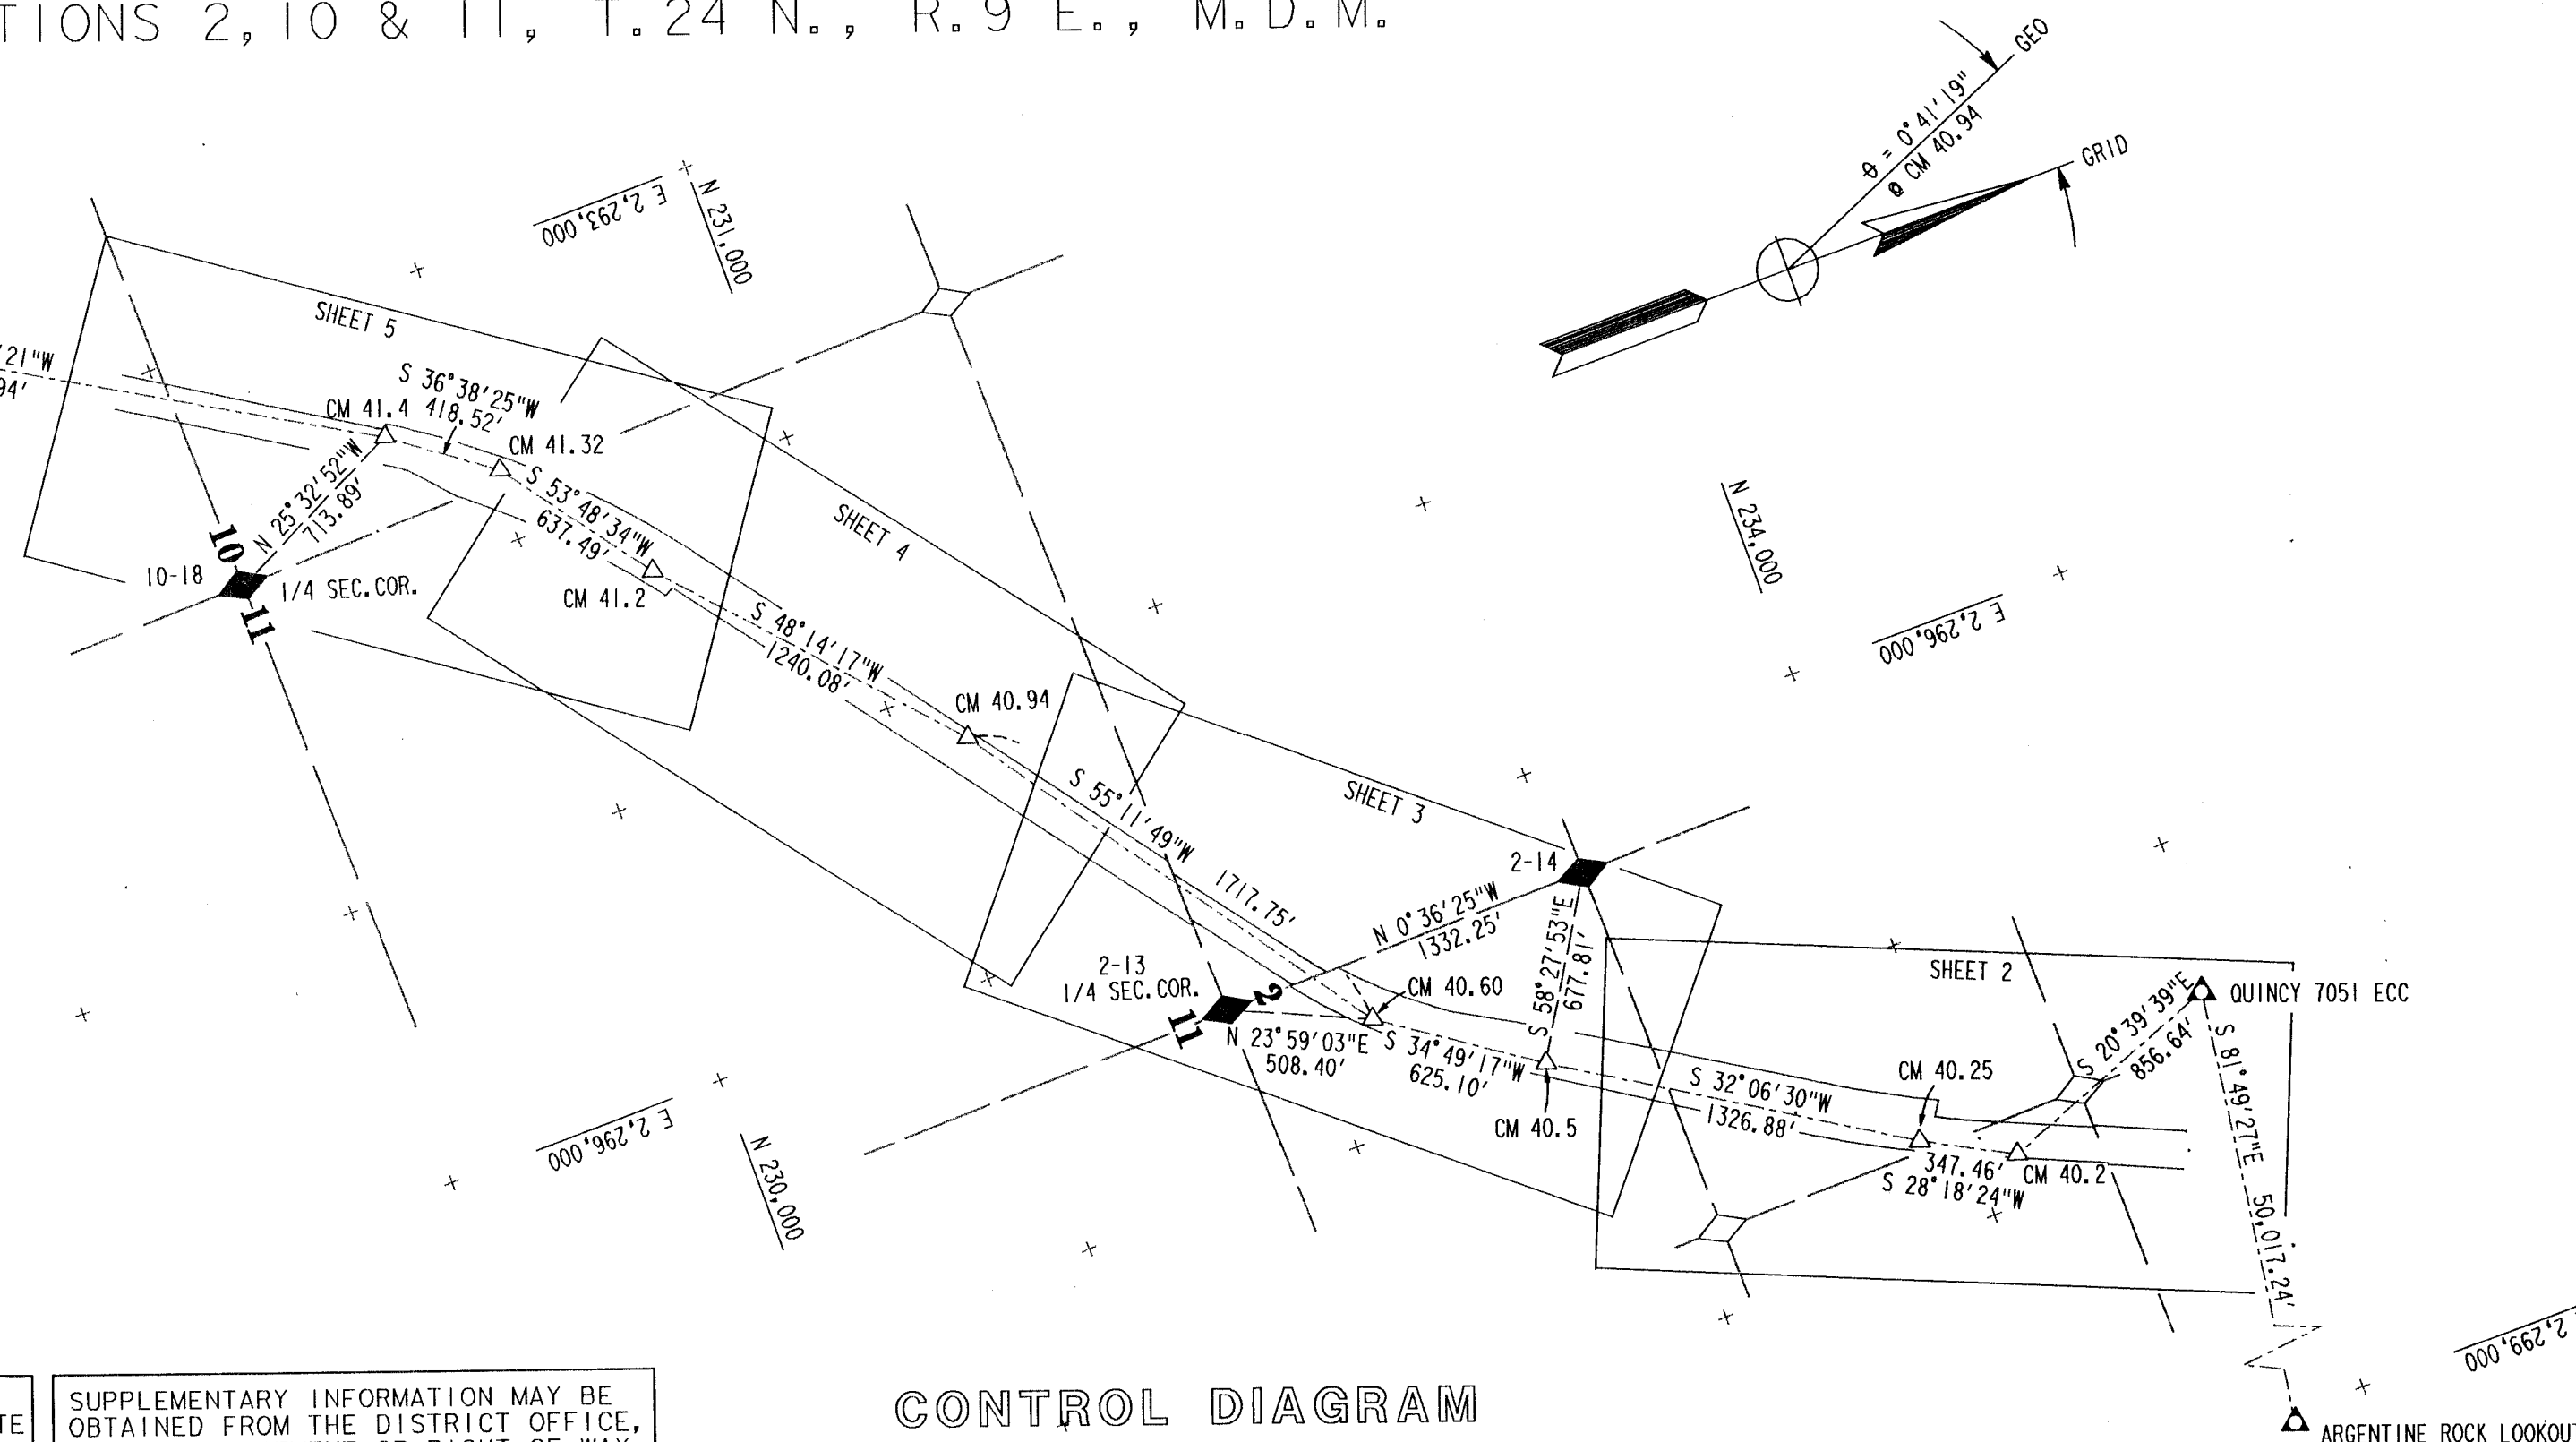

SURVEYOR'S STATEMENT

THIS MAP CORRECTLY REPRESENTS A SURVEY MADE BY ME OR UNDER MY DIRECTION IN CONFORMANCE WITH THE REQUIREMENTS OF THE LAND SURVEYORS ACT AT THE REQUEST OF DEPT. OF TRANSPORTATION IN DECEMBER 1991, NOVEMBER 1993, JANUARY-MARCH 1996 AND SEPTEMBER 1999

(SIGNED AND SEALED) Richard G. Reger
L.S. NO. 4894 RICHARD G. REGER
LICENSE EXPIRATION DATE: SEPTEMBER 30, 2000

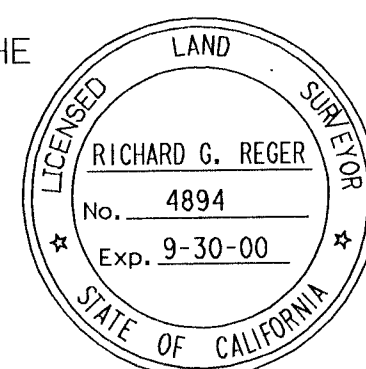

COUNTY SURVEYOR'S STATEMENT

THIS MAP HAS BEEN EXAMINED IN ACCORDANCE WITH
SECTION 8766 OF THE LAND SURVEYORS ACT THIS
18TH DAY OF November, 1999.

(SIGNED AND SEALED) R. Tom Hunter
R. TOM HUNTER, R.C.E. 30515
COUNTY SURVEYOR
LICENSE EXPIRES 3/31/00



RECORDED'S STATEMENT

FILED THIS 18TH DAY OF November, 1999,
AT 1:10 P.M.
IN BOOK 11 OF RECORDS OF SURVEY AT PAGE 90-94,
AT THE REQUEST OF COUNTY SURVEYOR.

(SIGNED) _____ JUDITH WELLS
COUNTY RECORDER

BY (SIGNED) _____ *Joe A. Dean*
DEPUTY COUNTY RECORDER

NO FEE: STATE BUSINESS Doc# 9191

DATE NOV. 15, 1999


SHEET 1 OF 5

FOUND POINTS

COORDINATES				RECORDED				COORDINATES				RECORDED			
SEC	PT	NORTH	EAST	DESCRIPTION	BK	OF	PG	SEC	PT	NORTH	EAST	DESCRIPTION	BK	OF	PG
2	1	233,977.579	2,297,766.389	6"x6" CONC. R/W MONUMENT											
	2	234,025.968	2,297,656.655	6"x6" CONC. R/W MONUMENT											
	6	234,435.476	2,297,968.402	1/2" REBAR W/PLASTIC CAP, MKD. "C.BROWN, RCE 22836"											
	7	234,435.119	2,297,973.486	3" BLM BRASS CAP IN ROCK MOUND											
	8	234,676.880	2,298,080.146	3" BLM BRASS CAP IN ROCK MOUND											
	9	233,481.614	2,297,351.724	3" BPR BR. CAP MKD. "STA 266+35.87 ELEV=3453.02"											
	10	233,476.202	2,297,360.111	6"x6" CONC. R/W MONUMENT											
	11	233,411.011	2,297,460.860	6"x6" CONC. R/W MONUMENT											

LEGEND

- FOUND R/W MONUMENT
- SET 3/4" REBAR W/1 1/2" ALUM. CAP STAMPED "CALTRANS RW"
- MONUMENT FOUND AS NOTED
- NO MONUMENT FOUND OR SET
- () RECORD PER 72 DEEDS 116
- < > RECORD PER 300 O.R. 369
- ◆ SECTION OR FRACTIONAL CORNER FOUND AS NOTED
- ◇ SECTION OR FRACTIONAL CORNER NOT LOCATED
- △ CALTRANS CONTROL LINE MONUMENT SET 3/4" REBAR W/ALUM. CAP STAMPED "CALTRANS" "CM" AS NOTED
- ▲ FOUND "CAL-TRANS" CONTROL POINT
- 28-I SECTION - POINT NO.

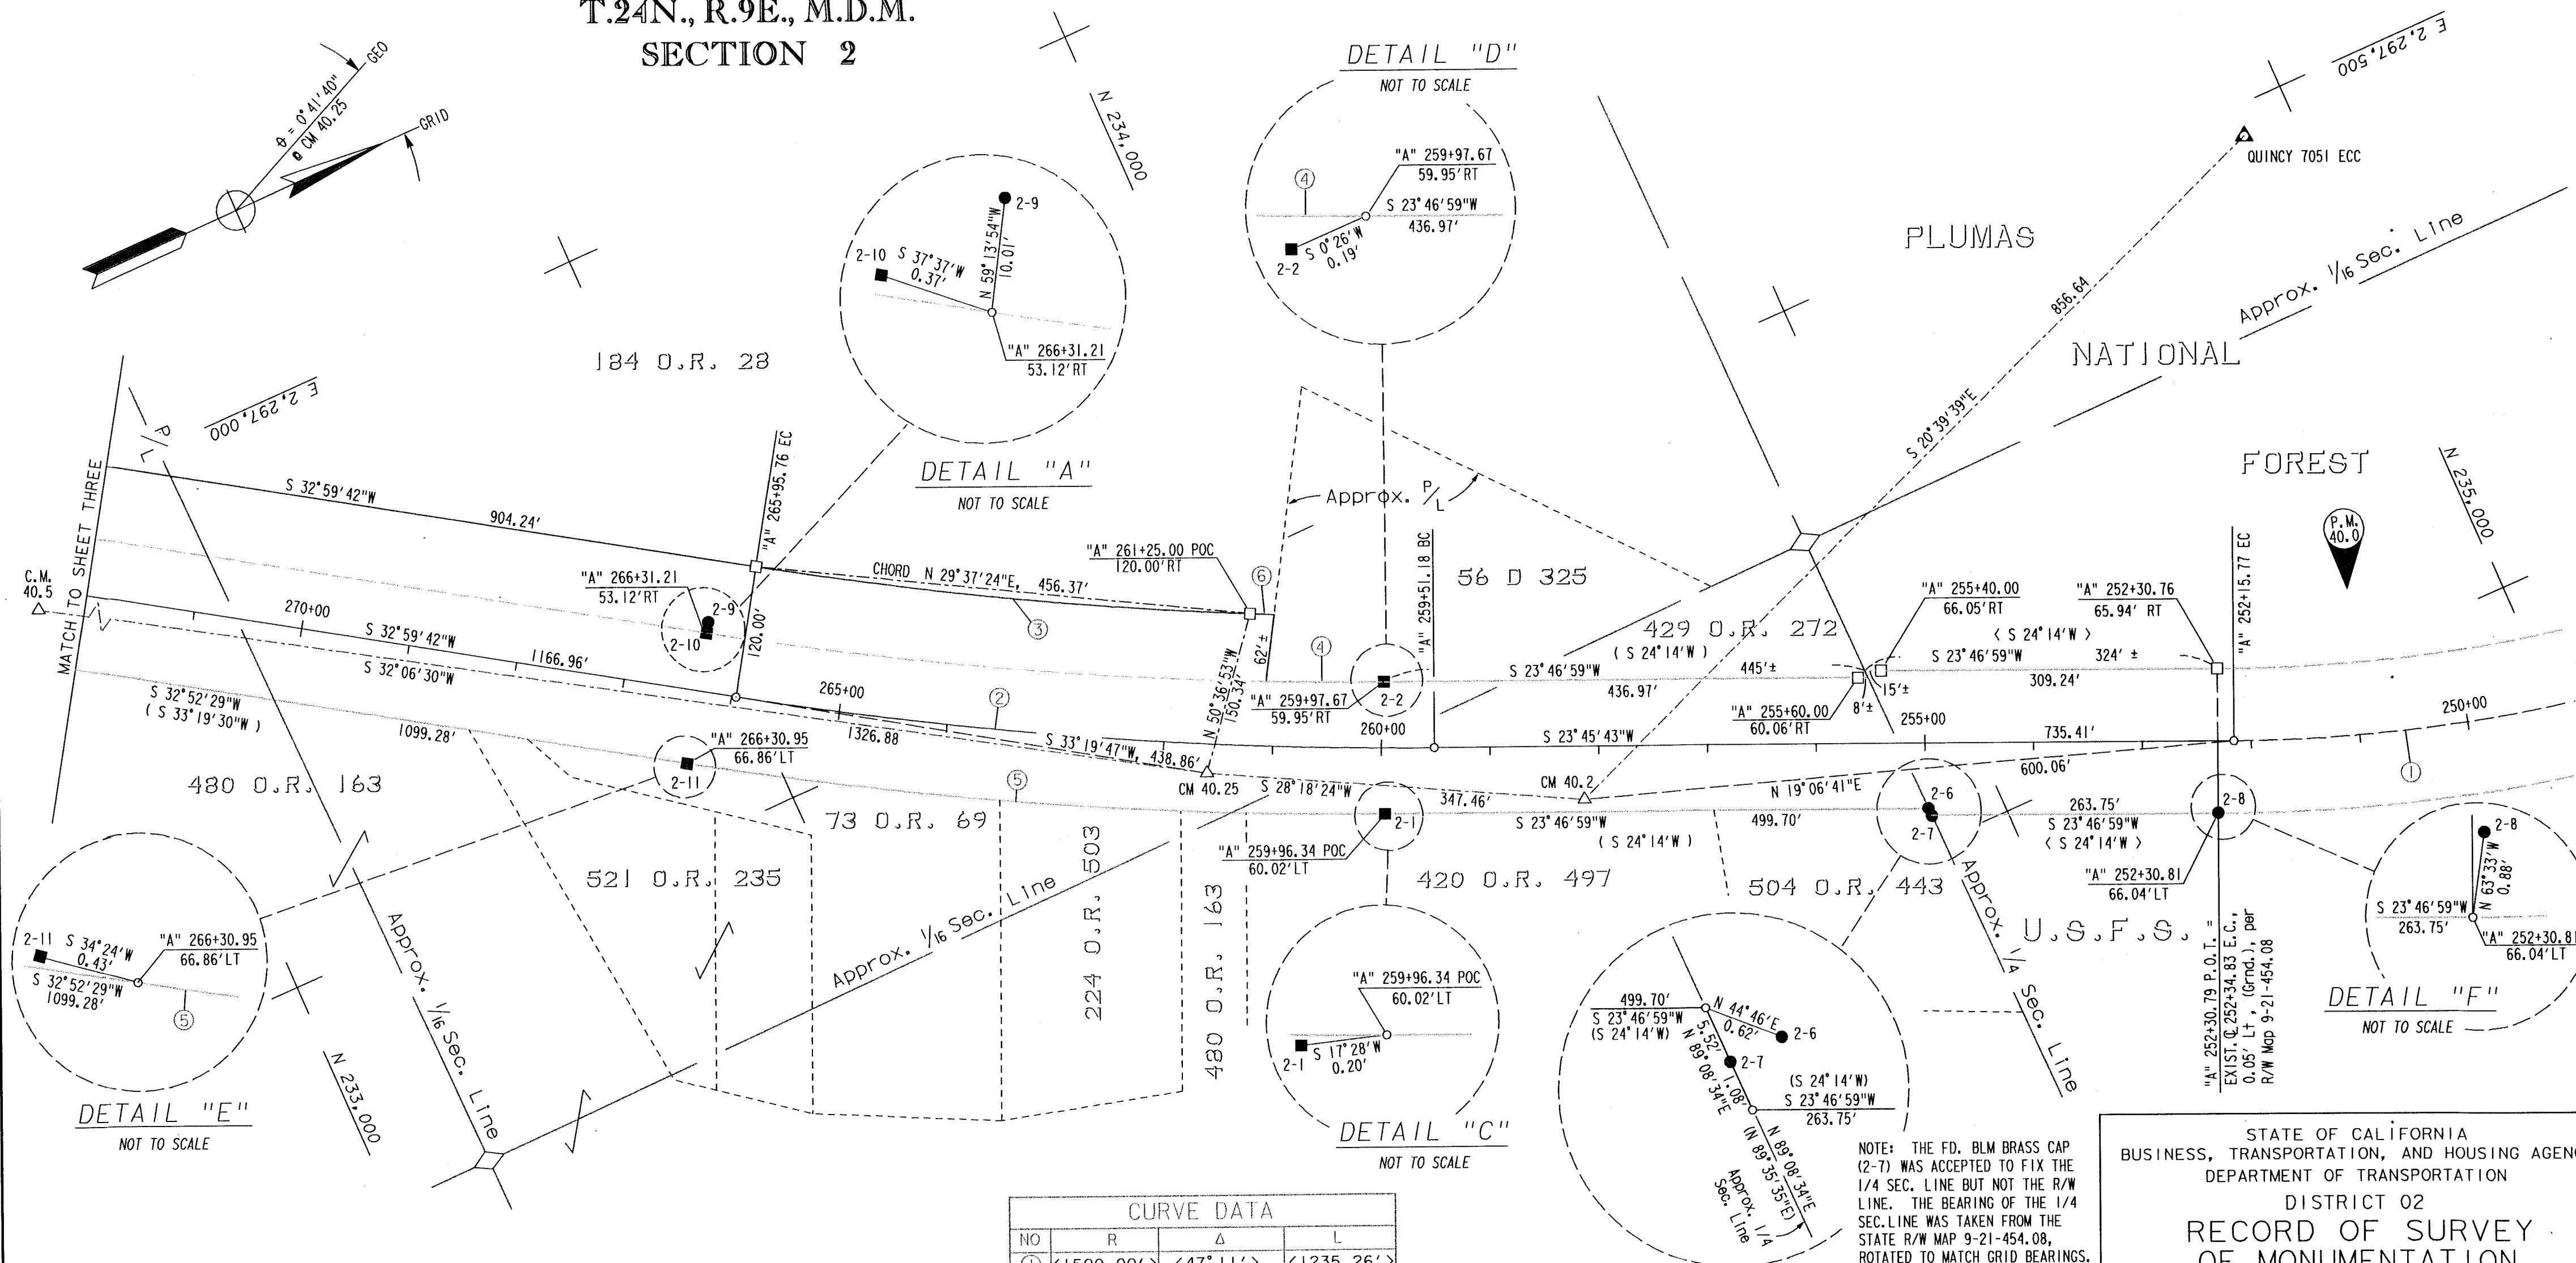T.24N., R.9E., M.D.M.
SECTION 2

CURVE DATA

NO	R	Δ	L
①	<1500.00'>	<47°11'>	<1235.26'>
②	4000.00'	9°13'59"	644.58'
③	3880.00'	6°44'35"	456.64'
④	3939.41'		111' ±
⑤	4059.39'	9°05'30"	644.14'
⑥	3880.00'		21' ±

EXCEPTING THOSE SHOWN OTHERWISE, ALL DISTANCES AND BEARINGS ARE GRID, BASED ON THE CALIFORNIA COORDINATE SYSTEM OF 1927, ZONE 1. TO OBTAIN GROUND LEVEL DISTANCES, MULTIPLY GRID DISTANCES BY 1.0001499. GRID WAS ESTABLISHED FROM U.S.C. & G.S. STA. "QUINCY" AND D.M.A. STA. "QUINCY STA 7051 ECC"

SUPPLEMENTARY INFORMATION MAY BE OBTAINED FROM THE DISTRICT OFFICE, SURVEY DEPARTMENT OR RIGHT OF WAY ENGINEERING DEPARTMENT, 1657 RIVERSIDE DRIVE, REDDING, CA.

NOTE: THE FD. BLM BRASS CAP (2-7) WAS ACCEPTED TO FIX THE 1/4 SEC. LINE BUT NOT THE R/W LINE. THE BEARING OF THE 1/4 SEC. LINE WAS TAKEN FROM THE STATE R/W MAP 9-21-454.08, ROTATED TO MATCH GRID BEARINGS.

DETAIL "B"
NOT TO SCALE

SCALE IN FEET
0 100 200

STATE OF CALIFORNIA
BUSINESS, TRANSPORTATION, AND HOUSING AGENCY
DEPARTMENT OF TRANSPORTATION
DISTRICT 02
RECORD OF SURVEY
OF MONUMENTATION

IN THE UNINCORPORATED TERRITORY OF THE
COUNTY OF PLUMAS, STATE OF CALIFORNIA
ALONG STATE HIGHWAY ROUTE 70, P.M. 40.0 TO 41.5
IN SECTIONS 2, 10, & 11, T.24 N, R.9 E., M.D.M.

DATE NOV. 15, 1999

SHEET 2 OF 5


FOUND POINTS

COORDINATES					RECORDED			COORDINATES					RECORDED		
SEC	PT	NORTH	EAST	DESCRIPTION	BK	OF	PG	SEC	PT	NORTH	EAST	DESCRIPTION	BK	OF	PG
2	4	232,041.314	2,296,298.185	6"x 6" CONC. R/W MONUMENT											
	5	231,729.690	2,295,824.391	3" BPR BR. CAP MKD. "STA. 289+03.17 EL=3549.12 1941"											
	12	232,487.572	2,296,864.035	6"x 6" CONC. R/W MONUMENT											
	13	231,742.382	2,296,396.455	3"BLM BR. CAP MKD. AS 1/4 COR. SECTIONS 2 & 11, 1989											
	14	233,074.560	2,296,382.345	3"BLM BR. CAP MKD. AS CS 1/16 COR S.2, T24N, R9E											
															</

LEGEND

- FOUND R/W MONUMENT
 - SET 3/4" REBAR W/1 1/2" ALUM. CAP STAMPED "CALTRANS RW"
 - MONUMENT FOUND AS NOTED
 - NO MONUMENT FOUND OR SET
 - () RECORD 72 DEEDS 116
 - ◆ SECTION OR FRACTIONAL CORNER FOUND AS NOTED
 - ◇ SECTION OR FRACTIONAL CORNER NOT LOCATED
 - △ CALTRANS CONTROL LINE MONUMENT SET 3/4" REBAR w/ALUM. CAP STAMPED "CALTRANS" "CM" AS NOTED
 - ▲ FOUND "CAL-TRANS" CONTROL POINT
- 28-1 SECTION - POINT NO.

T.24N., R.9E., M.D.M. SECTIONS 2 AND 11

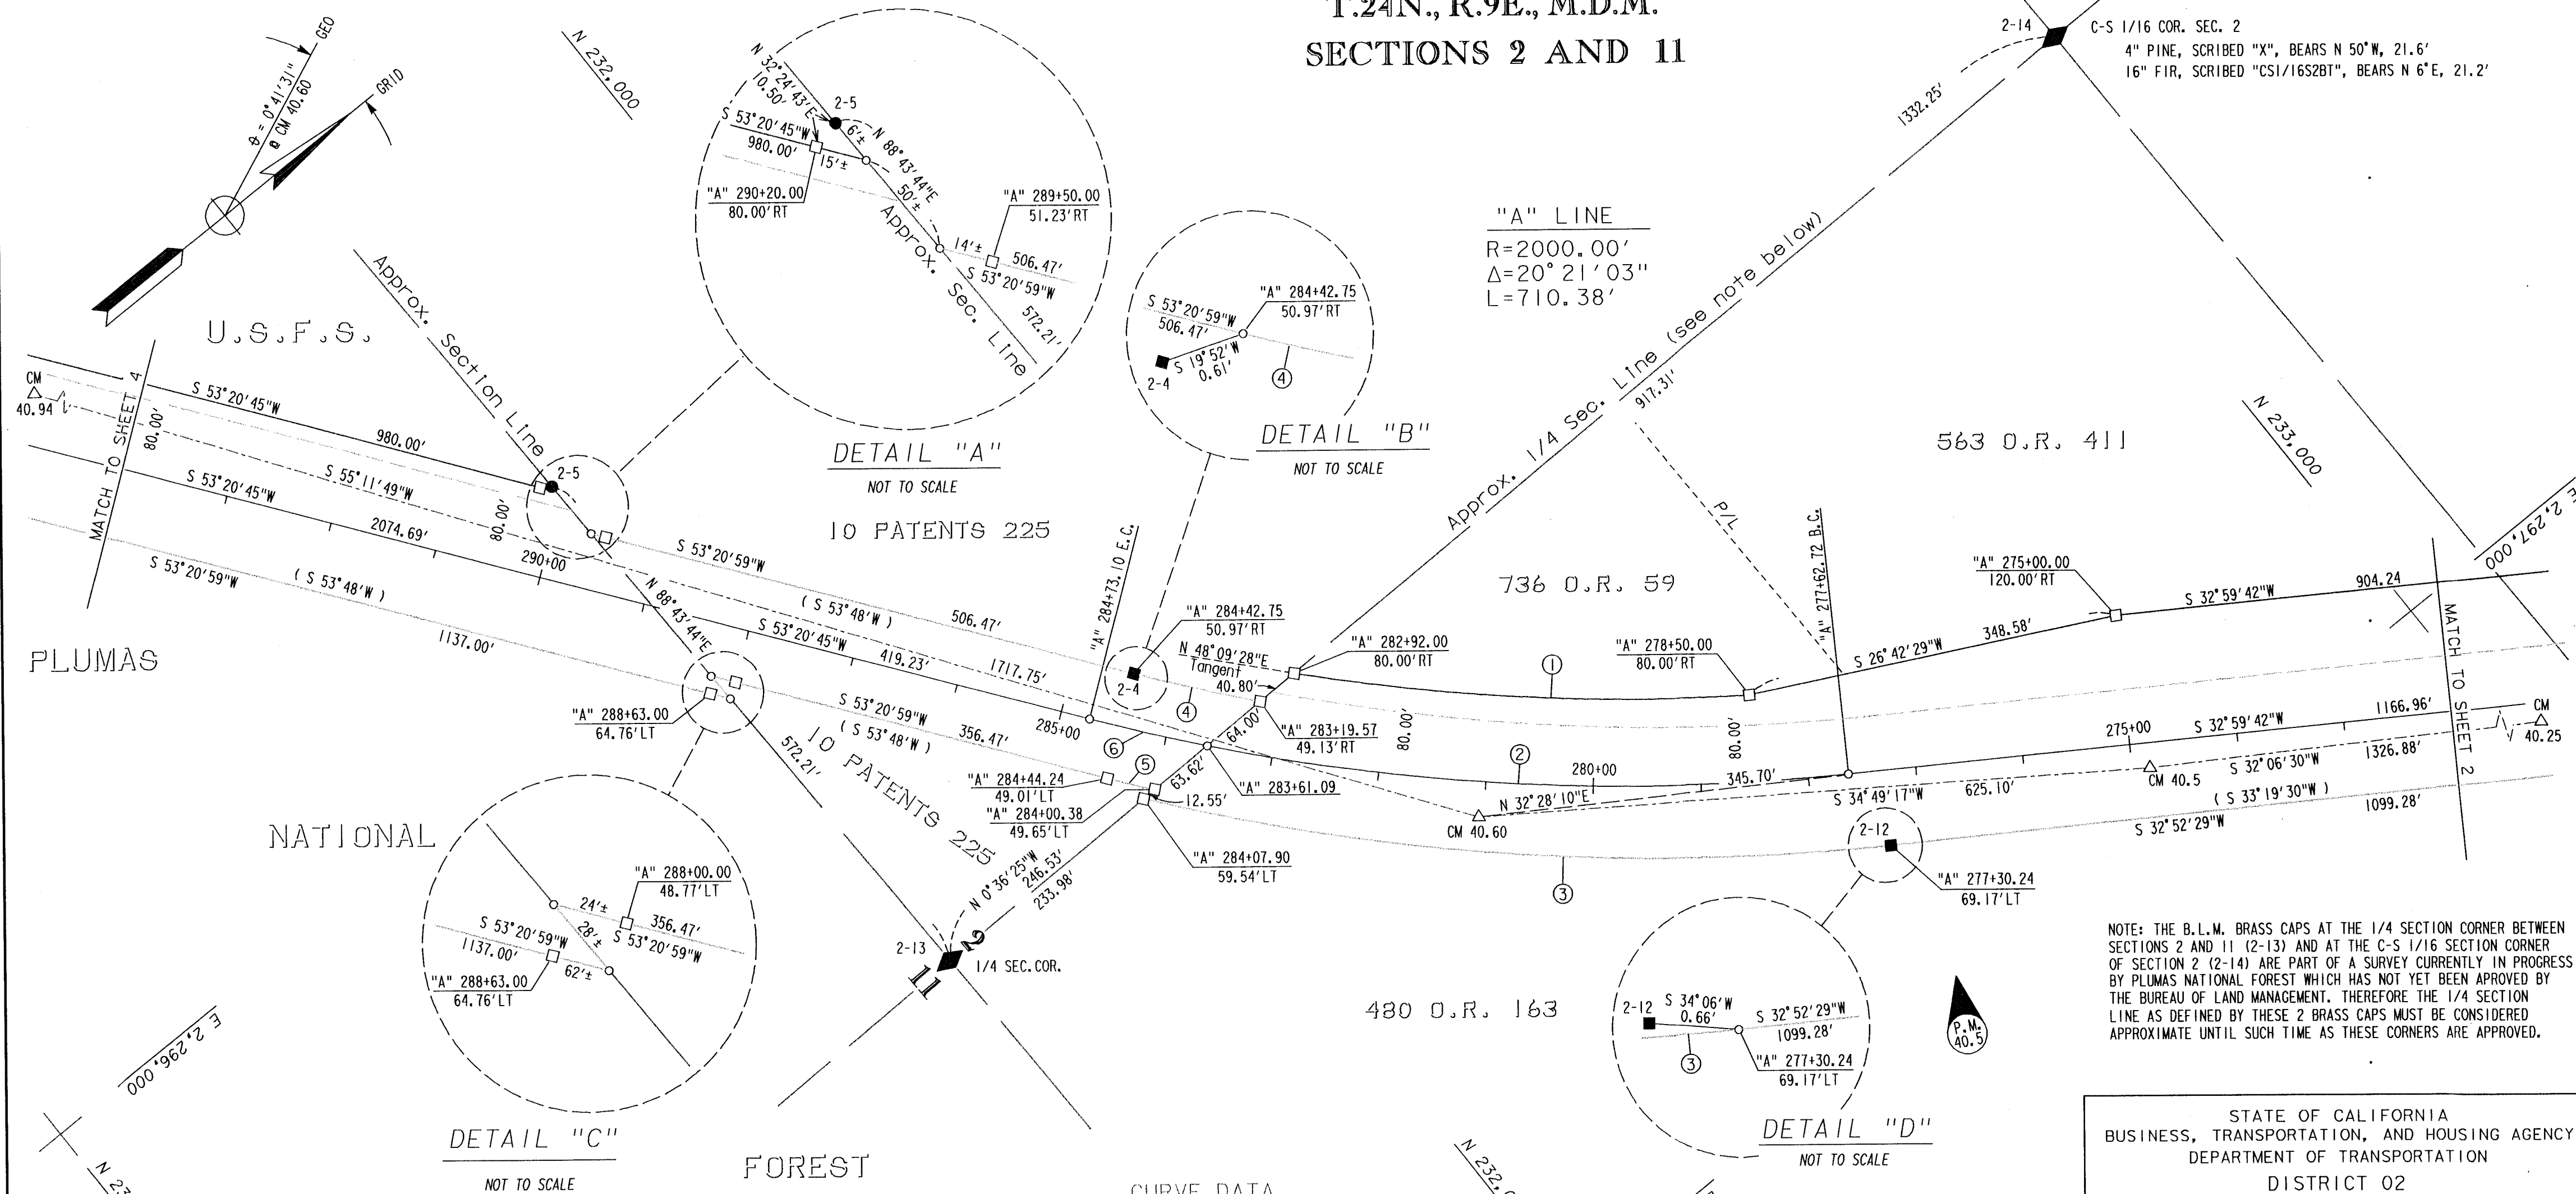

NOTE: THE B.L.M. BRASS CAPS AT THE 1/4 SECTION CORNER BETWEEN SECTIONS 2 AND 11 (2-13) AND AT THE C-S 1/16 SECTION CORNER OF SECTION 2 (2-14) ARE PART OF A SURVEY CURRENTLY IN PROGRESS BY PLUMAS NATIONAL FOREST WHICH HAS NOT YET BEEN APPROVED BY THE BUREAU OF LAND MANAGEMENT. THEREFORE THE 1/4 SECTION LINE AS DEFINED BY THESE 2 BRASS CAPS MUST BE CONSIDERED APPROXIMATE UNTIL SUCH TIME AS THESE CORNERS ARE APPROVED.

EXCEPTING THOSE SHOWN OTHERWISE, ALL DISTANCES AND BEARINGS ARE GRID, BASED ON THE CALIFORNIA COORDINATE SYSTEM OF 1927, ZONE 1. TO OBTAIN GROUND LEVEL DISTANCES, MULTIPLY GRID DISTANCES BY 1.0001499. GRID WAS ESTABLISHED FROM U.S.C. & G.S. STA. "QUINCY" AND D.M.A. STA. "QUINCY STA 7051 ECC"

SUPPLEMENTARY INFORMATION MAY BE OBTAINED FROM THE DISTRICT OFFICE, SURVEY DEPARTMENT OR RIGHT OF WAY ENGINEERING DEPARTMENT, 1657 RIVERSIDE DRIVE, REDDING, CA.

NO	R	Δ	L
①	1920.00'	12°39'45"	424.32'
②	2000.00'	17°08'31"	598.37'
③	2059.69'	19°25'48"	698.48'
④	1949.71'	3°31'47"	120.11'
⑤	2049.69'	1°15'24"	44.95'
⑥	2000.00'	3°12'32"	112.01'

STATE OF CALIFORNIA
BUSINESS, TRANSPORTATION, AND HOUSING AGENCY
DEPARTMENT OF TRANSPORTATION
DISTRICT 02
**RECORD OF SURVEY
OF MONUMENTATION**
IN THE UNINCORPORATED TERRITORY OF THE
COUNTY OF PLUMAS, STATE OF CALIFORNIA
ALONG STATE HIGHWAY ROUTE 70, P.M. 40.0 TO 41.5
IN SECTIONS 2, 10, & 11, T.24 N, R.9 E., M.D.M.
DATE NOV. 15, 1999 SHEET 3 OF 5

FOUND POINTS

COORDINATES				RECORDED				COORDINATES				RECORDED			
SEC	PT	NORTH	EAST	DESCRIPTION	BK	OF	PG	SEC	PT	NORTH	EAST	DESCRIPTION	BK	OF	PG
10	7	229,700.297	2,293,093.408	1/2" REBAR W/PLASTIC CAP MKD. "C. BROWN RCE 22836"	6	M	4	10	16	229,600.720	2,293,558.893	1/2" REBAR W/PLASTIC CAP MKD. "HENDERSON LS 3297"	6	M	4
	8	229,966.253	2,293,464.797	1/2" REBAR W/PLASTIC CAP MKD. "C. BROWN RCE 22836"	6	M	4		17	229,707.797	2,293,485.815	1/2" REBAR W/PLASTIC CAP MKD. "C. BROWN RCE 22836"	6	M	4
	9	229,031.664	2,293,055.846	1/2" REBAR W/PLASTIC CAP MKD. "C. BROWN RCE 22836"	6	M	4		18	229,044.193	2,293,811.256	1 1/4" I. PIPE W/TAG MKD. "RCE 15265" IN ROCK MOUND.	6	M	73
	10	229,490.273	2,293,543.320	1/2" REBAR, NO CAP	6	M	73		19	229,549.732	2,293,800.327	1/2" REBAR W/PLASTIC CAP MKD. "C. BROWN RCE 22836"	6	M	73
	11	229,444.287	2,293,593.474	1/2" REBAR W/PLASTIC CAP MKD. "C. BROWN RCE 22836"	6	M	73		21	229,924.747	2,293,793.307	1/2" REBAR W/PLASTIC CAP MKD. "C. BROWN RCE 22836"	6	M	73
	12	229,581.498	2,293,547.539	1/2" REBAR W/PLASTIC CAP MKD. "HENDERSON LS 3297"	6	M	73		22	229,970.942	2,293,676.344	1/2" REBAR W/PLASTIC CAP MKD. "C. BROWN RCE 22836"	6	M	4
	13	229,513.397	2,293,540.909	1/2" REBAR W/PLASTIC CAP MKD. "HENDERSON LS 3297"	6	M	73		23	230,104.582	2,293,789.637	1/2" REBAR W/PLASTIC CAP MKD. "C. BROWN RCE 22836"	6	M	4
	14	229,531.368	2,293,514.740	1/2" REBAR W/PLASTIC CAP MKD. "HENDERSON LS 3297"	6	M	73		24	230,363.842	2,293,783.734	1/2" REBAR W/PLASTIC CAP MKD. "HENDERSON LS 3297"	6	M	4
	15	229,662.629	2,293,457.194	1/2" REBAR W/PLASTIC CAP MKD. "HENDERSON LS 3297"	6	M	4	11	2	230,550.280	2,294,267.497	6"x6" CONC. R/W MONUMENT			

T.24N., R.9E., M.D.M.
SECTIONS 10 & 11

LEGEND

- FOUND R/W MONUMENT
- SET 3/4" REBAR W/1 1/2" ALUM. CAP STAMPED "CALTRANS RW"
- MONUMENT FOUND AS NOTED
- NO MONUMENT FOUND OR SET
- () RECORD PER 78 DEEDS 9
- [] RECORD PER 6 M 4
- < > RECORD PER 6 M 73

- ◆ SECTION OR FRACTIONAL CORNER FOUND AS NOTED
- ◇ SECTION OR FRACTIONAL CORNER NOT LOCATED
- △ CALTRANS CONTROL LINE MONUMENT SET 3/4" REBAR w/ALUM. CAP STAMPED "CALTRANS" "CM" AS NOTED
- ▲ FOUND "CAL-TRANS" CONTROL POINT
- 28-1 SECTION - POINT NO.

