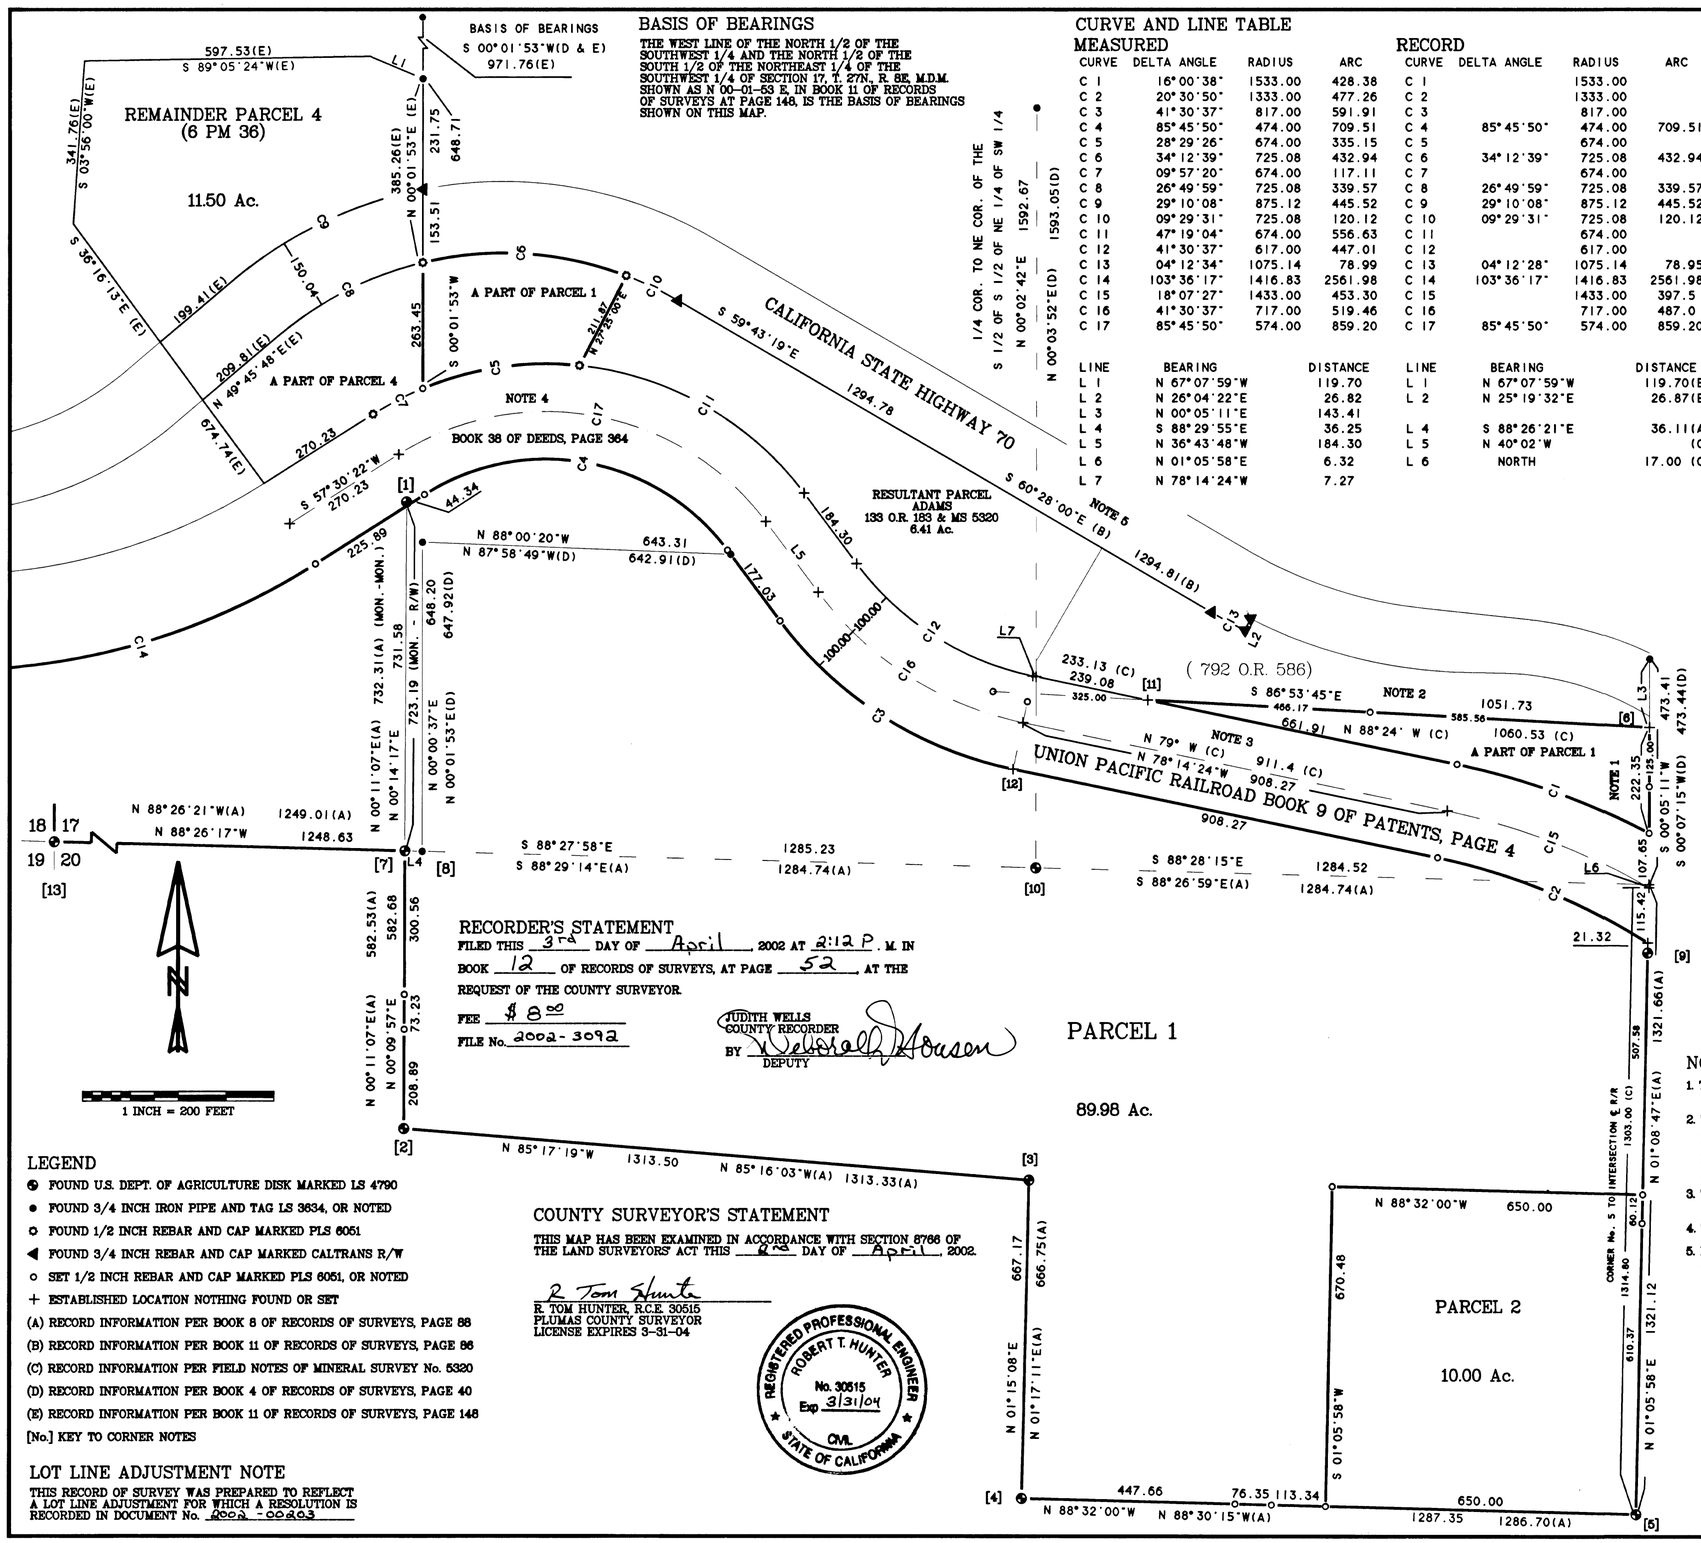

BASIS OF BEARINGS

THE WEST LINE OF THE NORTH 1/2 OF THE SOUTHWEST 1/4 AND THE NORTH 1/2 OF THE SOUTH 1/2 OF THE NORTHEAST 1/4 OF THE SOUTHWEST 1/4 OF SECTION 17, T. 27N., R. 8E, M.D.M. SHOWN AS N 00-01-53 E, IN BOOK 11 OF RECORDS OF SURVEYS AT PAGE 148, IS THE BASIS OF BEARINGS SHOWN ON THIS MAP.

CURVE AND LINE TABLE

MEASURED CURVE	DELTA ANGLE	RADIUS	ARC	RECORD CURVE	DELTA ANGLE	RADIUS	ARC
C 1	16°00'38"	1533.00	428.38	C 1		1533.00	(C)
C 2	20°30'50"	1333.00	477.26	C 2		1333.00	(C)
C 3	41°30'37"	817.00	591.91	C 3		817.00	(C)
C 4	85°45'50"	474.00	709.51	C 4	85°45'50"	474.00	709.51(E)
C 5	28°29'26"	674.00	335.15	C 5		674.00	(E)
C 6	34°12'39"	725.08	432.94	C 6	34°12'39"	725.08	432.94(E)
C 7	09°57'20"	674.00	117.11	C 7		674.00	(E)
C 8	26°49'59"	725.08	339.57	C 8	26°49'59"	725.08	339.57(E)
C 9	29°10'08"	875.12	445.52	C 9	29°10'08"	875.12	445.52(E)
C 10	09°29'31"	725.08	120.12	C 10	09°29'31"	725.08	120.12(E)
C 11	47°19'04"	674.00	556.63	C 11		674.00	(E)
C 12	41°30'37"	617.00	447.01	C 12		617.00	(C)
C 13	04°12'34"	1075.14	78.99	C 13	04°12'28"	1075.14	78.95(B)
C 14	103°36'17"	1416.83	2561.98	C 14	103°36'17"	1416.83	2561.98(E)
C 15	18°07'27"	1433.00	453.30	C 15		1433.00	397.5 (C)
C 16	41°30'37"	717.00	519.46	C 16		717.00	487.0 (C)
C 17	85°45'50"	574.00	859.20	C 17	85°45'50"	574.00	859.20(E)

LINE	BEARING	DISTANCE	LINE	BEARING	DISTANCE
L 1	N 67°07'59"W	119.70	L 1	N 67°07'59"W	119.70(E)
L 2	N 26°04'22"E	26.82	L 2	N 25°19'32"E	26.87(B)
L 3	N 00°05'11"E	143.41			
L 4	S 88°29'55"E	36.25	L 4	S 88°26'21"E	36.11(A)
L 5	N 36°43'48"W	184.30	L 5	N 40°02'W	(C)
L 6	N 01°05'58"E	6.32	L 6	NORTH	17.00 (C)
L 7	N 78°14'24"W	7.27			

CORNER NOTES

[1] USDA DISK MARKED K1, MS 5320, 1988
FROM WHICH FOUND BT'S
21" PINE S 25 W, 20.5 FEET
20" FIR N 50 W, 5.0 FEET

[2] USDA DISK MARKED K2, MS 5320, 1988
FROM WHICH FOUND BT'S
31" PINE S 12 E, 16.8 FEET
PINE STUMP S 84 E, 16.2 FEET
10" FIR S 42 E, 19.5 FEET

[3] USDA DISK MARKED K3, MS 5320, 1988
FROM WHICH FOUND BT'S
24" OAK S 10 E, 16.8 FEET
12" FIR S 14 W, 19.8 FEET

[4] USDA DISK MARKED K4, MS 5320, 1988
FROM WHICH FOUND BT'S
14" OAK S 24 E, 42.6 FEET
6" FIR S 05 E, 4.4 FEET
9" FIR S 72 E, 8.6 FEET

[5] USDA DISK MARKED K5, MS 5320, 1988
FROM WHICH FOUND BT'S
6" OAK N 27 E, 8.6 FEET
9" OAK S 55 E, 5.0 FEET

[6] NOTHING FOUND OR SET, POINT FALLS IN RIVER
FROM WHICH SET 1/2" REBAR AND CAP PLS 6051
S 00-05-11 W, A DISTANCE OF 125.00 FEET

[7] USDA DISK MARKED W.C. W 1/16, 17-20, MS 5320, 1988
FROM WHICH FOUND BT'S
16" CEDAR N 05 E, 23.0 FEET
14" FIR S 32 W, 7.3 FEET

[8] 5/8" REBAR AND CAP MARKED LS 3634, W 1/16, 17-20
FROM WHICH FOUND BT'S
10" CEDAR N 22 W, 12.0 FEET
13" CEDAR S 34 W, 27.3 FEET

[9] USDA DISK MARKED W.C. E 1/16, 17-20, MS 5320, 1988 (143.06 (A))
FROM WHICH FOUND BT'S
6" CEDAR S 85 E, 31.9 FEET
10" FIR S 21 W, 55.2 FEET

[10] USDA DISK MARKED 1/4, 17-20, 1988
FROM WHICH FOUND BT'S
19" FIR N 40-30 W, 95.0 FEET
18" PINE N 07 W, 46.3 FEET
4" FIR S 14 E, 17.2 FEET

[11] NOTHING FOUND OR SET
FROM WHICH POINT SET 1/2" REBAR AND CAP PLS 6051
S 86-53-45 E, A DISTANCE OF 466.17 FEET
N 86-53-45 W, A DISTANCE OF 325.00 FEET

[12] NOTHING FOUND OR SET
FROM WHICH POINT SET 1/2" REBAR AND CAP PLS 6051
N 11-45-36 E, A DISTANCE OF 145.00 FEET

[13] USDA DISK MARKED 18/17 - 19/20, 1988
FROM WHICH FOUND BT'S
9" FIR N 30 E, 3.3 FEET
CEDAR STUMP S 57 W, 20.5 FEET
8" CEDAR N 65 W, 13.0 FEET
6" FIR S 68 W, 13.0 FEET
4" FIR S 60 E, 7.4 FEET

SURVEYOR'S STATEMENT

THIS MAP CORRECTLY REPRESENTS A SURVEY MADE BY ME OR UNDER MY DIRECTION IN CONFORMANCE WITH THE REQUIREMENTS OF THE LAND SURVEYORS' ACT AT THE REQUEST OF RANDAL E. BARLOW IN NOVEMBER 2001.

GERALD JOSEPH TIBBEDEAUX P.L.S. 6051
LICENSE EXPIRES 6-30-05

LICENSED LAND SURVEYOR
GERALD J. TIBBEDEAUX
EXP 6/30/05
6051
STATE OF CALIFORNIA

RECORDER'S STATEMENT

FILED THIS 3rd DAY OF April, 2002 AT 2:12 P.M. IN BOOK 12 OF RECORDS OF SURVEYS, AT PAGE 52, AT THE REQUEST OF THE COUNTY SURVEYOR.

FEE $8.00

FILE No. 2002-3092

JUDITH WELLS
COUNTY RECORDER
BY Deborah Housen
DEPUTY

COUNTY SURVEYOR'S STATEMENT

THIS MAP HAS BEEN EXAMINED IN ACCORDANCE WITH SECTION 8766 OF THE LAND SURVEYORS' ACT THIS 2nd DAY OF April, 2002.

R. TOM HUNTER, R.C.E. 30515
PLUMAS COUNTY SURVEYOR
LICENSE EXPIRES 3-31-04

REGISTERED PROFESSIONAL ENGINEER
ROBERT T. HUNTER
No. 30515
Exp 3/31/04
CIVIL
STATE OF CALIFORNIA

LEGEND

- FOUND U.S. DEPT. OF AGRICULTURE DISK MARKED LS 4790
- FOUND 3/4 INCH IRON PIPE AND TAG LS 3634, OR NOTED
- FOUND 1/2 INCH REBAR AND CAP MARKED PLS 6051
- FOUND 3/4 INCH REBAR AND CAP MARKED CALTRANS R/W
- SET 1/2 INCH REBAR AND CAP MARKED PLS 6051, OR NOTED
- + ESTABLISHED LOCATION NOTHING FOUND OR SET

(A) RECORD INFORMATION PER BOOK 8 OF RECORDS OF SURVEYS, PAGE 88
(B) RECORD INFORMATION PER BOOK 11 OF RECORDS OF SURVEYS, PAGE 86
(C) RECORD INFORMATION PER FIELD NOTES OF MINERAL SURVEY No. 5320
(D) RECORD INFORMATION PER BOOK 4 OF RECORDS OF SURVEYS, PAGE 40
(E) RECORD INFORMATION PER BOOK 11 OF RECORDS OF SURVEYS, PAGE 148
[No.] KEY TO CORNER NOTES

LOT LINE ADJUSTMENT NOTE

THIS RECORD OF SURVEY WAS PREPARED TO REFLECT A LOT LINE ADJUSTMENT FOR WHICH A RESOLUTION IS RECORDED IN DOCUMENT No. 2002-00203

NOTES

1. THE WEST LINE OF THE SE 1/4 OF THE SE 1/4 OF SEC. 17 WAS ACCEPTED AS THE EAST LINE OF MS 5320 FROM THE E 1/16 CORNER TO CORNER No. 6 OF MS 5320.
2. THE NORTH LINE OF MS 5320 WAS ESTABLISHED AT 330.0 FEET NORTH OF THE E 1/16 CORNER ESTABLISHED PER (A) AND 330.0 FEET SOUTH OF CORNER No. 1, MS 5320 RECOVERED PER (A). THIS DEFINITION ACCEPTS THE RECOVERED ORIGINAL MONUMENTS AND THE ESTABLISHED OR REESTABLISHED MONUMENTATION FROM LATER SURVEYS AND CONFORMES WELL WITH THE INTERSECTION OF THE NORTH RIGHT OF WAY OF THE RAILROAD AS REPORTED IN MS 5320.
3. THIS RAILROAD RIGHT OF WAY WAS ESTABLISHED BY INTESECTING THE EXISTING CENTERLINE TANGENTS AND APPLYING THE RECORD RADIUS TO DETERMINE TANGENT LENGTHS.
4. THIS RAILROAD RIGHT OF WAY IS AS SHOWN IN BOOK 11 OF RECORDS OF SURVEYS, PAGE 148.
5. RECORD DISTANCES FROM BOOK 11 OF RECORDS OF SURVEYS, PAGE 86 HAVE BEEN MULTIPLIED BY THE INDICATED COMBINED GRID FACTOR (1.0001285).

RECORD OF SURVEY
FOR
RANDAL E. BARLOW
WITHIN SECTIONS 17,18, & 20, T. 25N., R. 8E., M.D.M

PLUMAS COUNTY — CALIFORNIA

NOVEMBER 2001 — SCALE 1 INCH = 200 FEET

Tibbedeaux Surveying
P.O. Box 1960
Portola, CA 96122
(530) 832-5772

D:\01-19RB\01-19-5

SHEET 1 OF 1