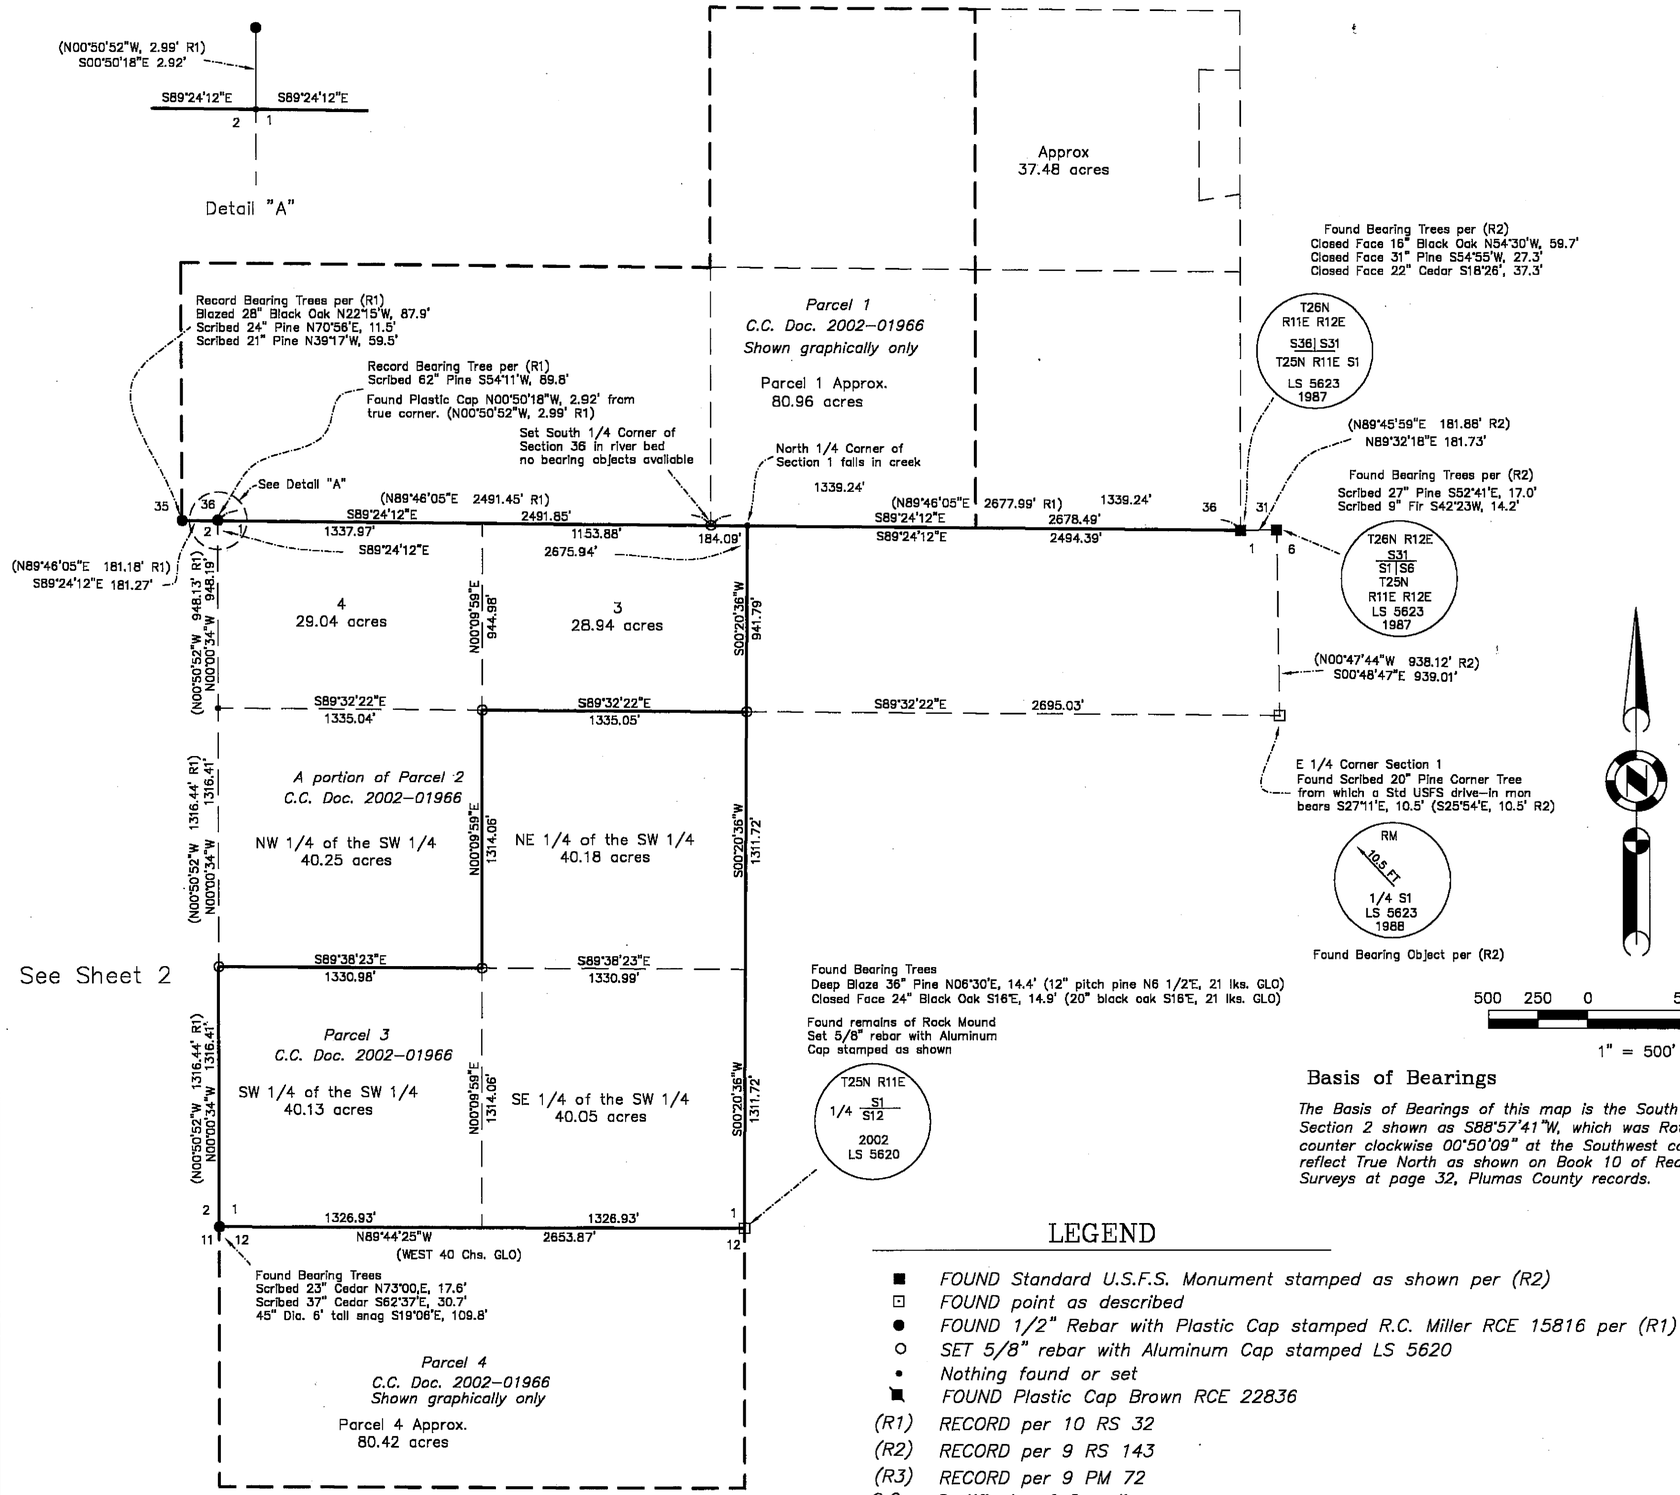


## SURVEYOR'S STATEMENT

*This map correctly represents a survey made by me or under my direction in conformance with the requirements of the Land Surveyors' Act at the request of John Reininghaus in February, 2002.*

LICENSED LAND SURVEYOR — JOHN L. OWEN — Exp. 9-30-02 — L.S. 5620 — STATE OF CALIFORNIA

John L. Owen L.S. 5620

## COUNTY SURVEYOR'S STATEMENT

*This map has been examined in accordance with Section 8766 of the Land Surveyors' Act this 15th day of July, 2002.*

REGISTERED PROFESSIONAL ENGINEER — ROBERT T. HUNTER — No. 30515 — Exp 3/31/04 — CIVIL — STATE OF CALIFORNIA

R. Tom Hunter RCE 30515
PLUMAS COUNTY SURVEYOR
License Expiration Date 3/31/04

## RECORDER'S STATEMENT

*Filed this 17th day of July, 2002 at 2:58pm. in Book 12 of Record of Surveys, at page 70-71, at the request of the County Surveyor.*

*Fee* $10.00
*File No.* 2002-6781

Judith Wells
County Recorder
by Patty Samuel
Deputy

*Note: Reference distances for 10 RS 32 (R1) are grid zone 1. Multiply grid distances by 1.000193 to convert to ground distance.*

### Basis of Bearings

*The Basis of Bearings of this map is the South line of Section 2 shown as S88°57'41"W, which was Rotated counter clockwise 00°50'09" at the Southwest corner to reflect True North as shown on Book 10 of Record of Surveys at page 32, Plumas County records.*

## LEGEND

- ■ *FOUND Standard U.S.F.S. Monument stamped as shown per (R2)*
- ⊡ *FOUND point as described*
- ● *FOUND 1/2" Rebar with Plastic Cap stamped R.C. Miller RCE 15816 per (R1)*
- ○ *SET 5/8" rebar with Aluminum Cap stamped LS 5620*
- • *Nothing found or set*
- ■ *FOUND Plastic Cap Brown RCE 22836*
- (R1) *RECORD per 10 RS 32*
- (R2) *RECORD per 9 RS 143*
- (R3) *RECORD per 9 PM 72*
- C.C. *Certificate of Compliance*
- — — — *Lines to Certificate of Compliance Doc. 2002-01966*

# RECORD OF SURVEY for John Reininghaus

A portion Sections 1, 2 and 10
T. 25 N., R. 11 E., M.D.M.

Plumas County ~ California
Scale 1" = 500' February, 2002

*Hamby Surveying Inc.*
*P.O. Box 1209*
*Portola, CA 96122*
*(530) 832-5571*

SHEET 1 OF 2

02009RS1