BASIS OF BEARINGS

The Basis of Bearings of this survey is the South line of Section 36, as monumented, being shown as East in Book 11 Records of Survey at Page 45.

Surveyors' Note:

The 1 1/2" I.P.'s recovered by this survey were accepted as representing the best available evidence for the Lot and Block corners of the "Amended Official Plat of the Town of Chilcoot"

LEGEND

- ■ *FOUND point as described*
- ● *FOUND 1 1/2" I.P. with Wood Plug & Nail, No Tag, No Record.*
- ○ *SET Rebar with Aluminum Cap LS 5620*
- *(R1) RECORD per A Maps 11*
- *(R2) RECORD per 11 RS 45*

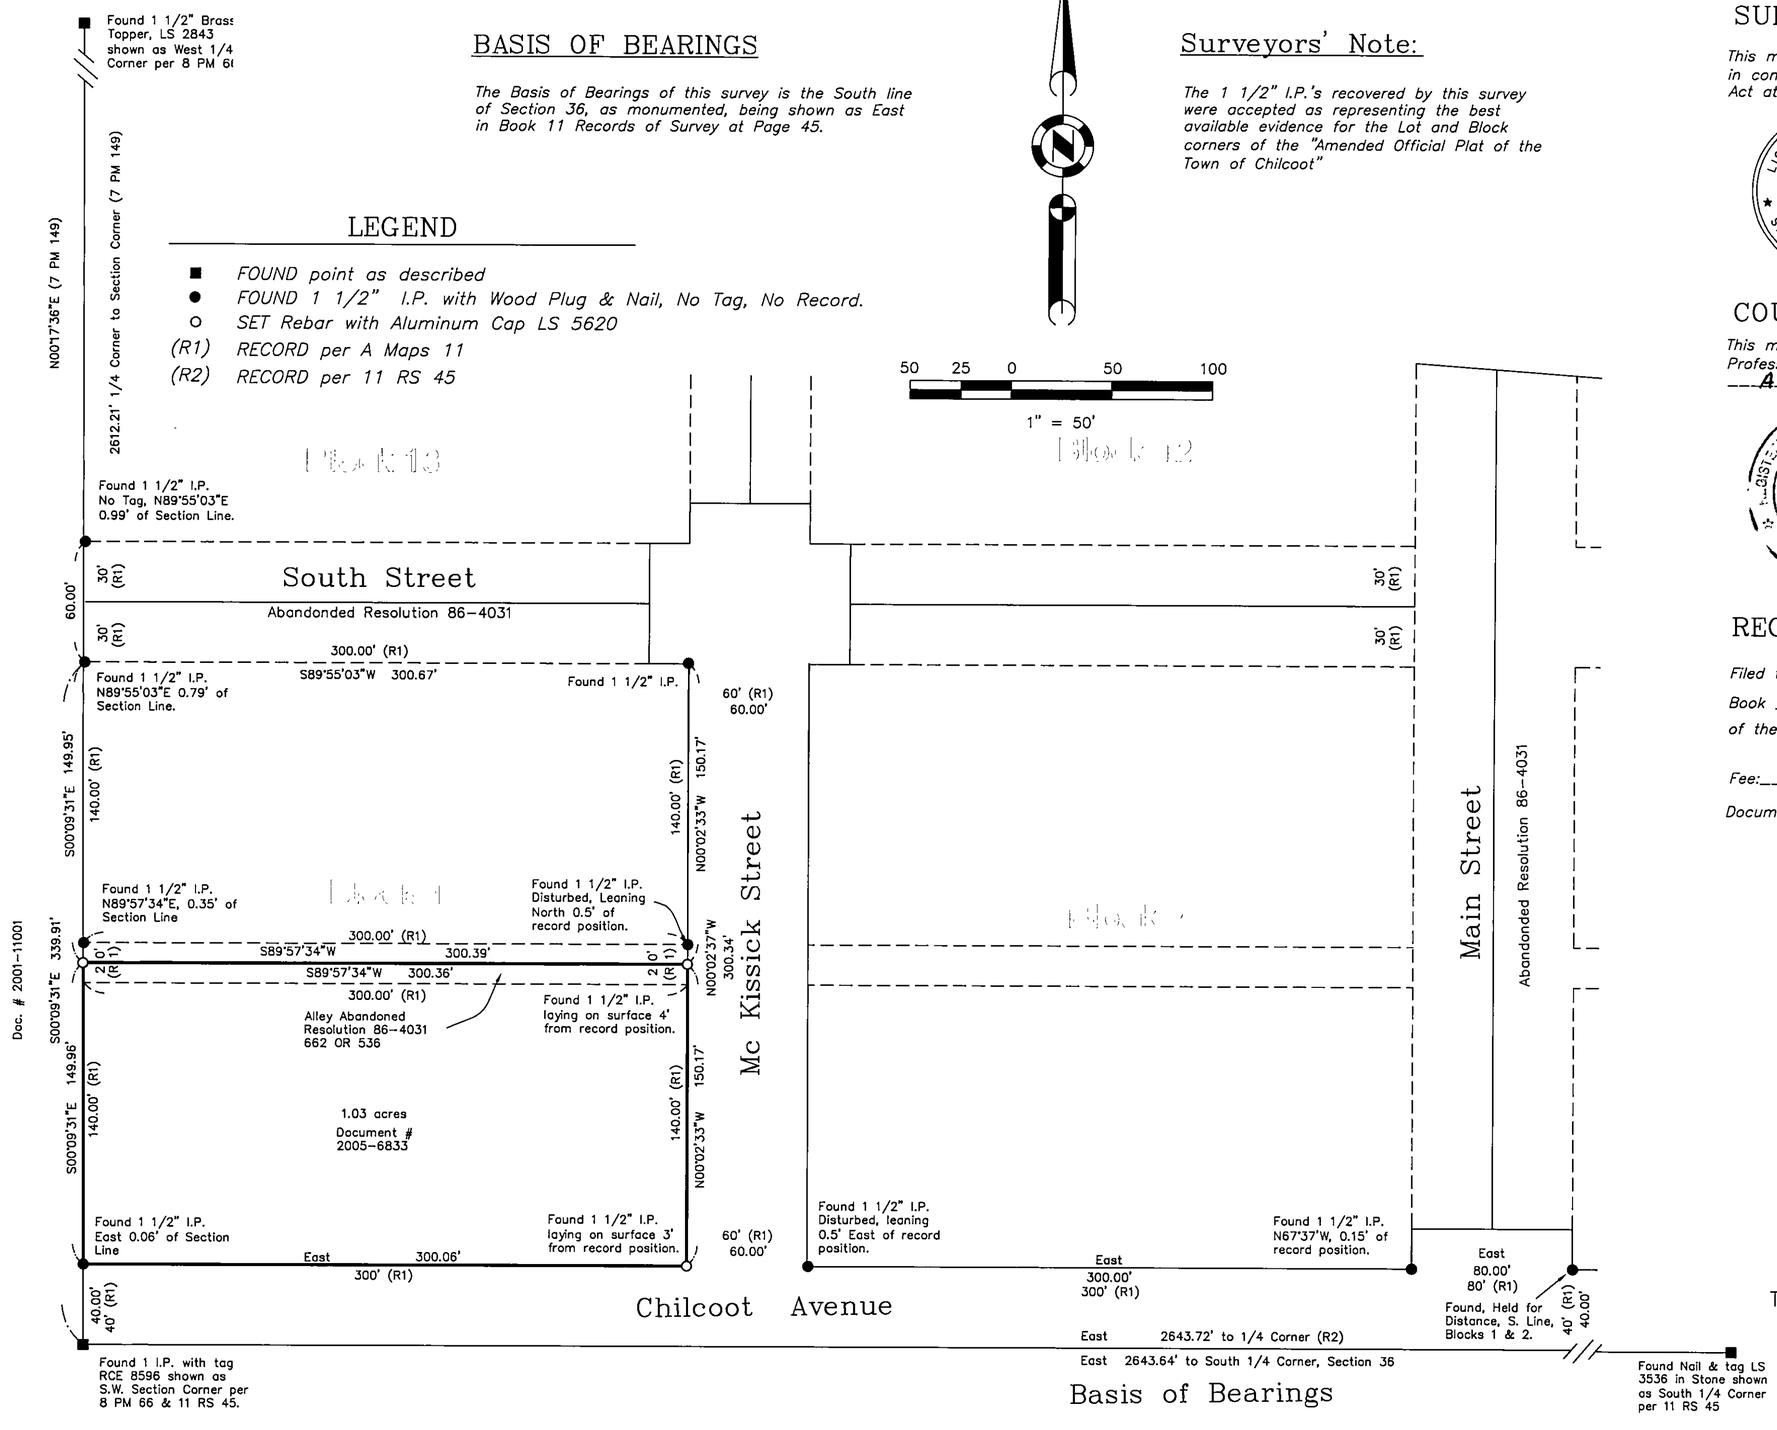

SURVEYOR'S STATEMENT

This map correctly represents a survey made by me or under my direction in conformance with the requirements of the Professional Land Surveyors' Act at the request of Jim Stewart in January, 2006.

LICENSED LAND SURVEYOR — JOHN L. OWEN — Exp. 9-30-06 — L.S. 5620 — STATE OF CALIFORNIA

John L. Owen LS 5260
License Exp. 9-30-06

COUNTY SURVEYOR'S STATEMENT

This map has been examined in accordance with Section 8766 of the Professional Land Surveyors' Act this 12th day of April, 2006.

REGISTERED PROFESSIONAL ENGINEER — ROBERT T. HUNTER — No. 30515 — Exp 3-31-08 — CIVIL — STATE OF CALIFORNIA

R. Tom Hunter RCE 30515
PLUMAS COUNTY SURVEYOR
License Expiration Date 3/31/08

RECORDER'S STATEMENT

Filed this 12th day of April, 2006 at 1:04 p.m. in Book 14 of Record of Surveys, at page 28, at the request of the County Surveyor.

Fee: 8.00

Document No. 2006-0002981

Kathleen Williams
County Recorder
By: _____ Deputy

RECORD OF SURVEY
for
Jim Stewart

A Portion of Block 1, Town of Chilcoot
Book "A" of Maps, Page 11
A portion of the SW 1/4 of Section 36
Township 23 North, Range 16 East, M.D.M.

Plumas County ~ California
Scale 1" = 50' January, 2006

Hamby Surveying Inc.
P.O. Box 1209
Portola, CA 96122
(530) 832-5571

06003

SHEET 1 OF 1