SURVEYOR'S STATEMENT

THIS MAP CORRECTLY REPRESENTS A SURVEY MADE BY ME OR UNDER MY DIRECTION IN CONFORMANCE WITH THE REQUIREMENTS OF THE PROFESSIONAL LAND SURVEYOR'S ACT AT THE REQUEST OF ED HALVERSON IN FEBRUARY 2016.

Vernon H. Templeton 12/7/17

VERNON H. TEMPLETON, L.S. 4647

LICENSED LAND SURVEYOR VERNON H. TEMPLETON No.4647 Exp. 9/30/18 STATE OF CALIFORNIA

COUNTY SURVEYOR'S STATEMENT

THIS MAP HAS BEEN EXAMINED IN ACCORDANCE WITH SECTION 8766 OF THE PROFESSIONAL LAND SURVEYOR'S ACT THIS 19 DAY OF 2017, 2017.

R Tom Hunter

ROBERT THOMAS HUNTER R.C.E. 30515, PLUMAS COUNTY SURVEYOR

REGISTERED PROFESSIONAL ENGINEER ROBERT THOMAS HUNTER RCE 30515 EXP. 3-31-18 CIVIL STATE OF CALIFORNIA

SCALE : 1" = 50'

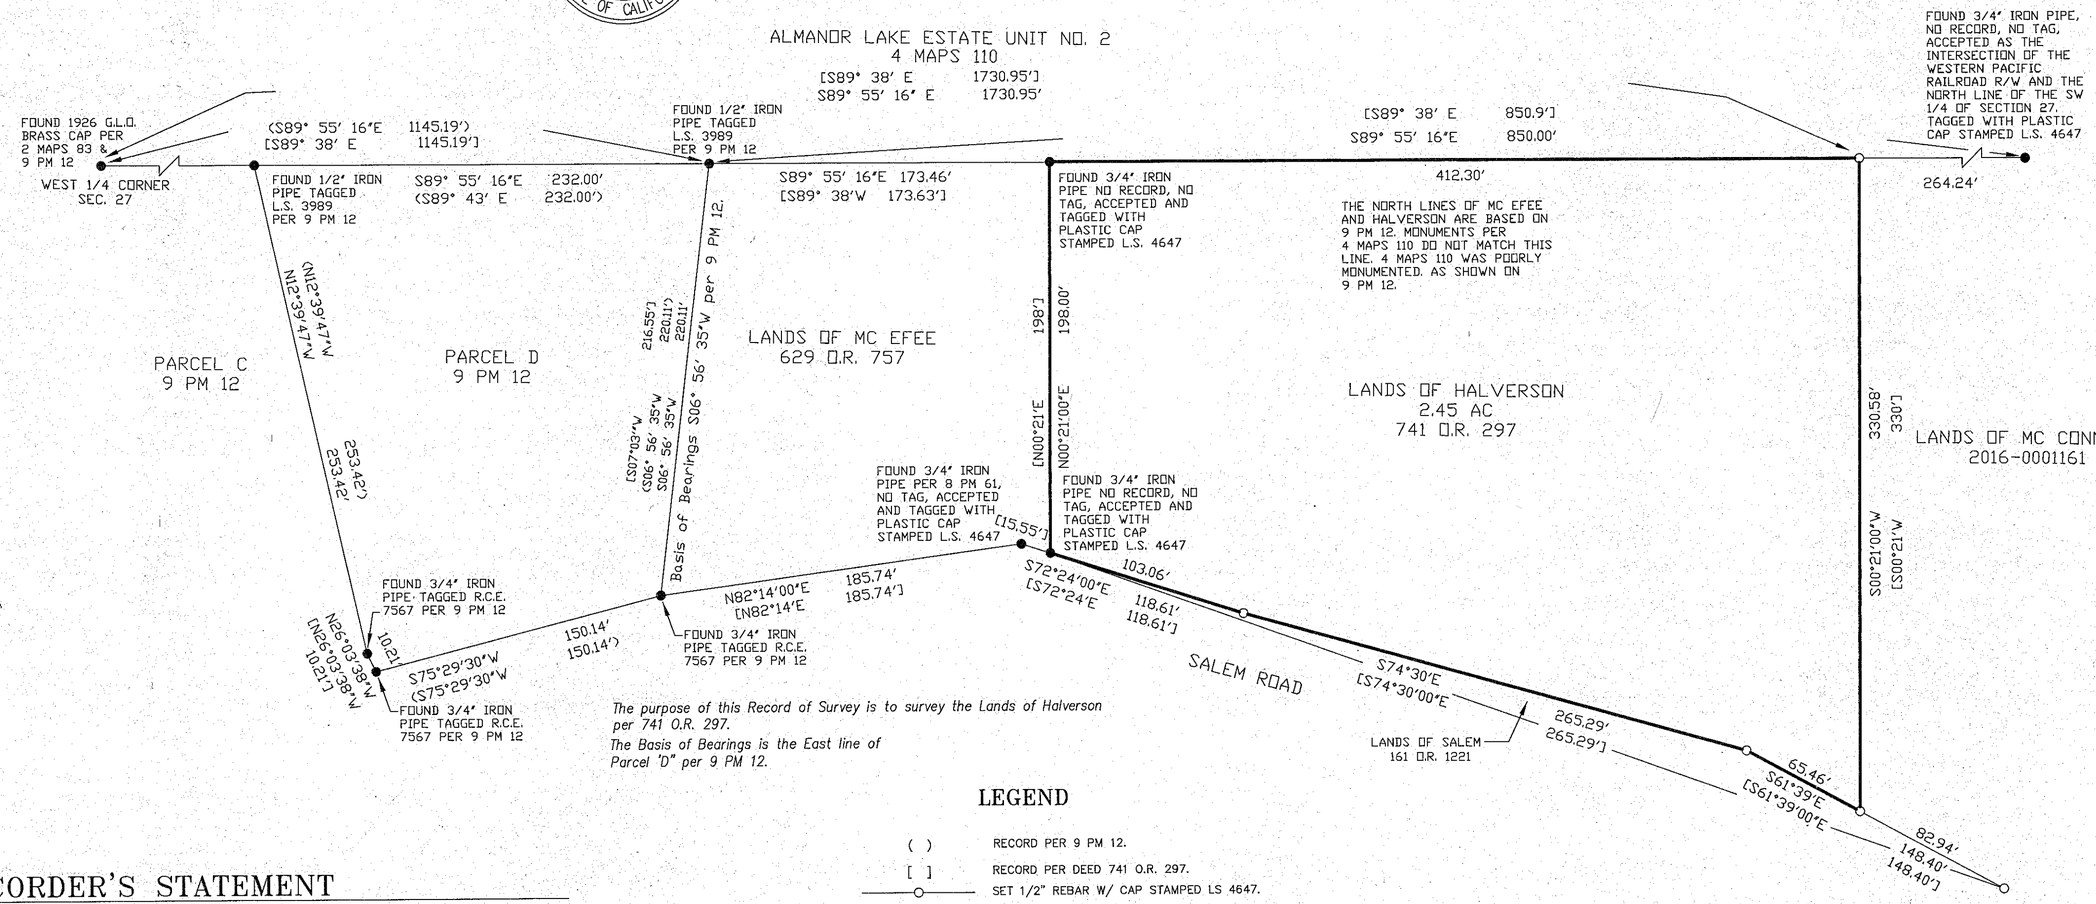

The purpose of this Record of Survey is to survey the Lands of Halverson per 741 O.R. 297.

The Basis of Bearings is the East line of Parcel 'D' per 9 PM 12.

LEGEND

( ) RECORD PER 9 PM 12.

[ ] RECORD PER DEED 741 O.R. 297.

—○— SET 1/2" REBAR W/ CAP STAMPED LS 4647.

—●— FOUND 1/2" IRON PIPE TAGGED L.S. 3989 PER 9 PM 12 EXCEPT AS NOTED.

RECORDER'S STATEMENT

FILED THIS 27th DAY OF December, 2017, AT 10:10 A.M, IN BOOK 16 OF RECORD OF SURVEYS, AT PAGE 21, AT THE REQUEST OF THE PLUMAS COUNTY SURVEYOR.

FEE: $ 8.00 DOCUMENT NO. 2017-0007388

Jen Cliff / Deputy

KATHLEEN WILLIAMS, PLUMAS COUNTY RECORDER

RECORD OF SURVEY FOR
ED & CYNDI HALVERSON

IN SECTION 27, T.28 N.,R.8 E., M.D.B. & M.
PLUMAS COUNTY, CALIFORNIA

SCALE : 1" = 50'

NST Engineering, Inc.
1495 Riverside Drive
Susanville,CA 96130
(530) 257-5173

FEBRUARY 2016 2016-059 SHEET 1 OF 1

16 RS 21